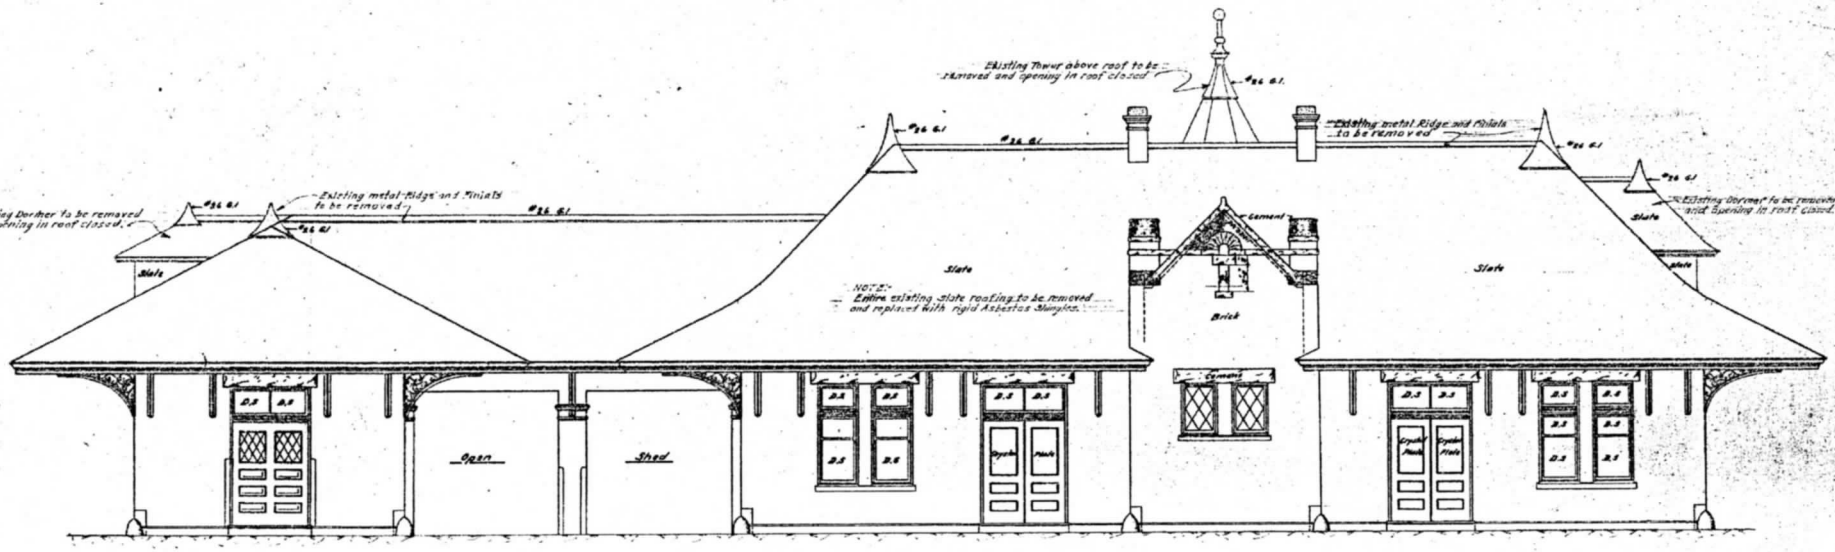

City Front

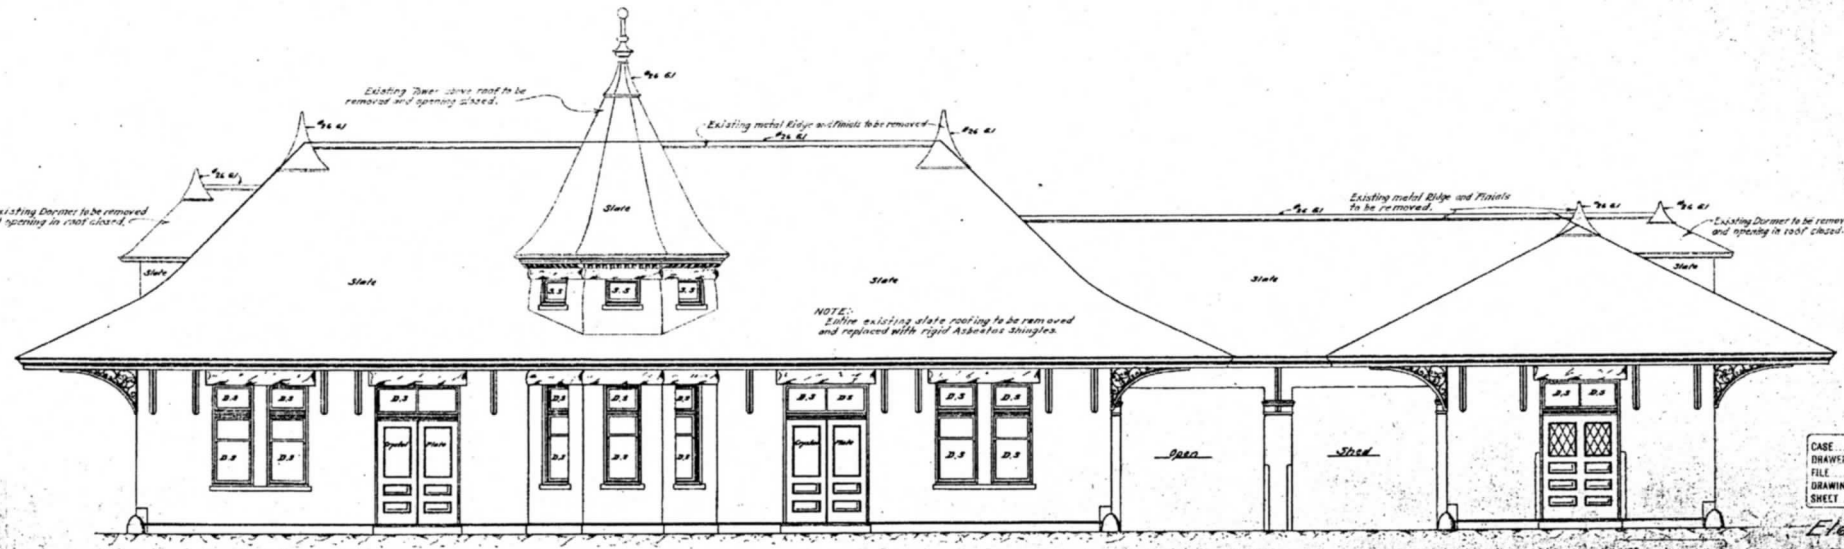

Track Front

CASE No.	15
DRAWER No.	4
FILE No.	1
DRAWING No.	550
SHEET No.	2

2

Elevations
Brick Passenger Depot
Cleveland, Ohio

NOTE:- Existing work to be removed shown