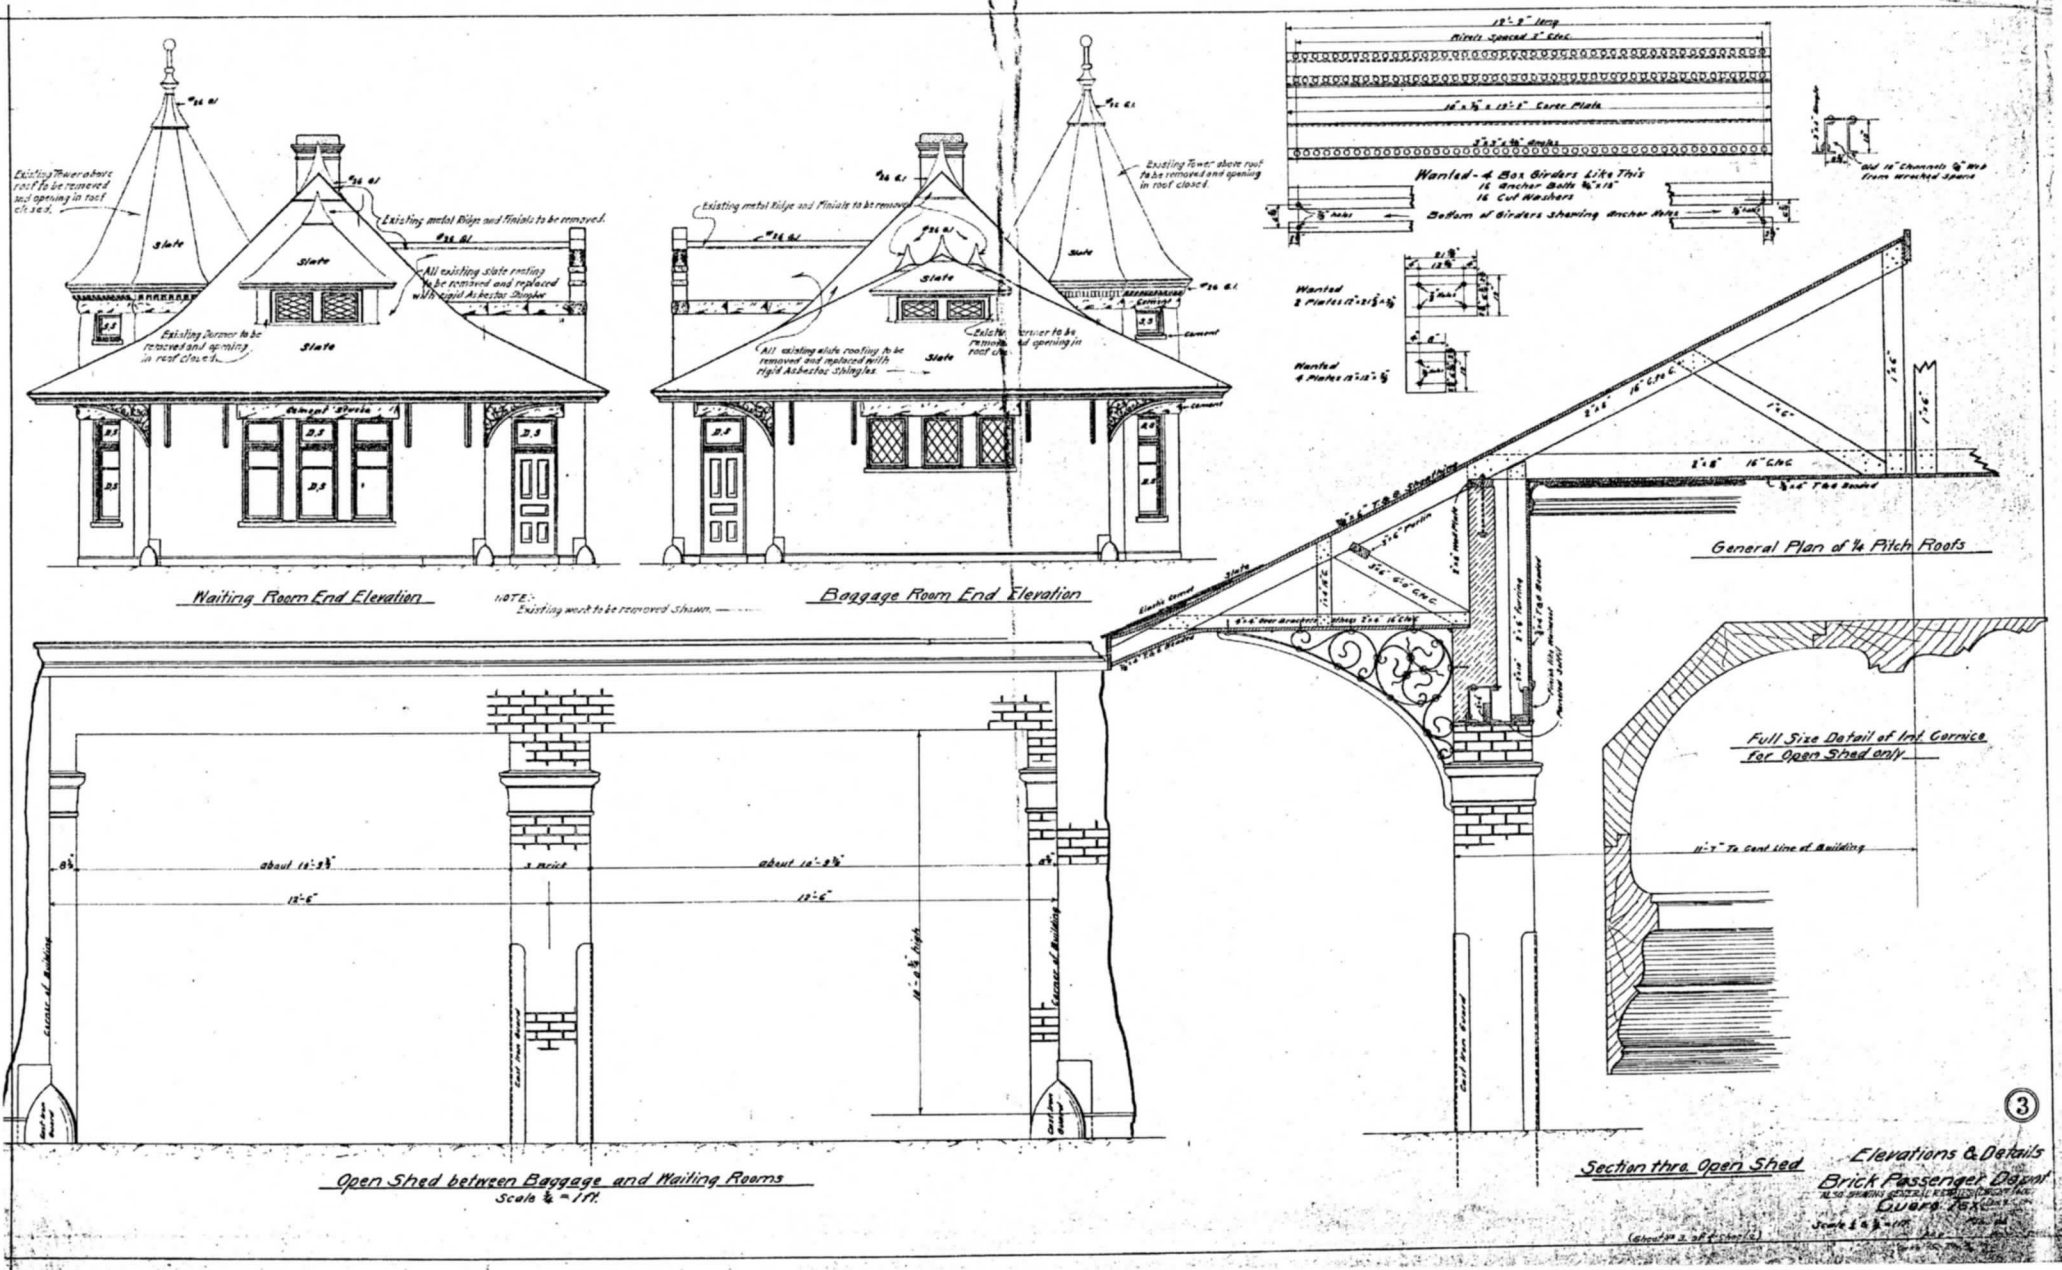
Existing Tower above roof to be removed and opening in roof closed.
Slate
Existing metal Ridge and Finials to be removed.
All existing slate roofing to be removed and replaced with rigid Asbestos Shingles
Existing Dormer to be removed and opening in roof closed.
Cement Stoop
Waiting Room End Elevation
NOTE:- Existing work to be removed shown. ------
Existing metal Ridge and Finials to be removed
Existing Tower above roof to be removed and opening in roof closed.
Cement
All existing slate roofing to be removed and replaced with rigid Asbestos Shingles.
Baggage Room End Elevation
Wanted - 4 Box Girders Like This
16 Anchor Bolts
16 Cut Washers
Bottom of Girders Showing Anchor Holes
Wanted 2 Plates
Wanted 4 Plates
General Plan of 1/4 Pitch Roofs
Full Size Detail of Ind. Cornice for Open Shed only
11'-7" To Cent Line of Building
Open Shed between Baggage and Waiting Rooms
Scale 1/4" = 1 ft.
Section thru. Open Shed
Elevations & Details
Brick Passenger Depot
Quincy, Ill.
3