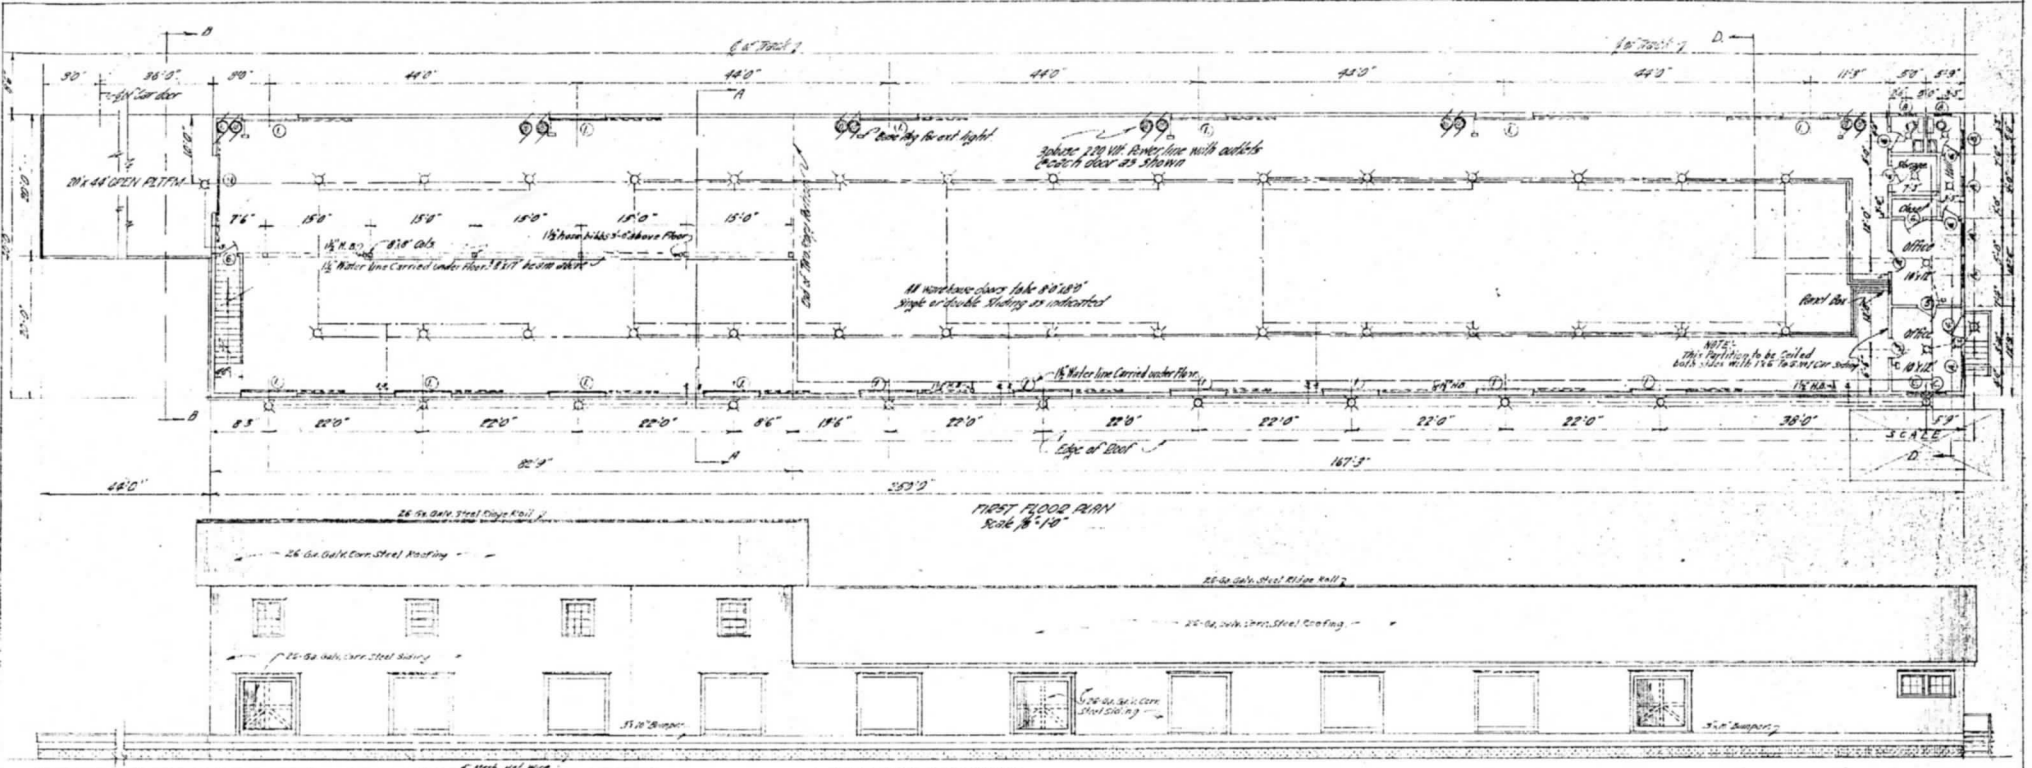

—WINDOW SCHEDULE—

Mark	Kind	Size	Thick	Remarks
A.	[illegible]	[illegible]	1¾	
B.	" " "	[illegible]	1¾	
C.	[illegible]	[illegible]	1¾	Tub Trans.

—DOOR SCHEDULE—

Mark	Kind	Opening	Thick	Remarks
1.	Bulkhead Door	8'-0"x8'-5"	2¼	Sliding Cast Sliding
2.	" " "	3'-8"x7'-3"	2¼	Double " "
3.	" " "	8'-0"x7'-0"	2¼	" " "
4.	Stock Steel Door	3'-0"x7'-0"	1¾	Single " Hinged
5.	Stock Steel Door	3'-8"x7'-0"	1¾	" " "
6.	" " "	2'-6"x7'-0"	1¾	" " "

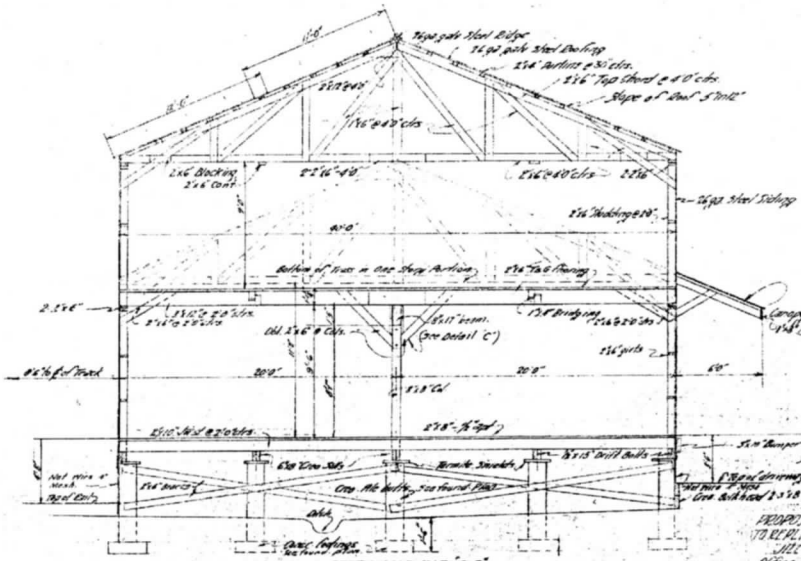

SOUTHERN PACIFIC LINES
TEXAS & LOUISIANA
T. & N. O. R. R. Co.

PROPOSED FENCE & GATE ROUNDED TO REPLACE ONE DESTROYED BY FIRE
JULY 1936
Office of Chief Engr.
Houston, Texas
Scale 1/8" = 1'0"
Aug. 17, 1936

Sheet 2 of 2 Sheets.

(New Shed & Mc Allen & Sold to Hex Lutz
W.O. 470706)

DWG. NO. CAT. CAE 8-P-X-3