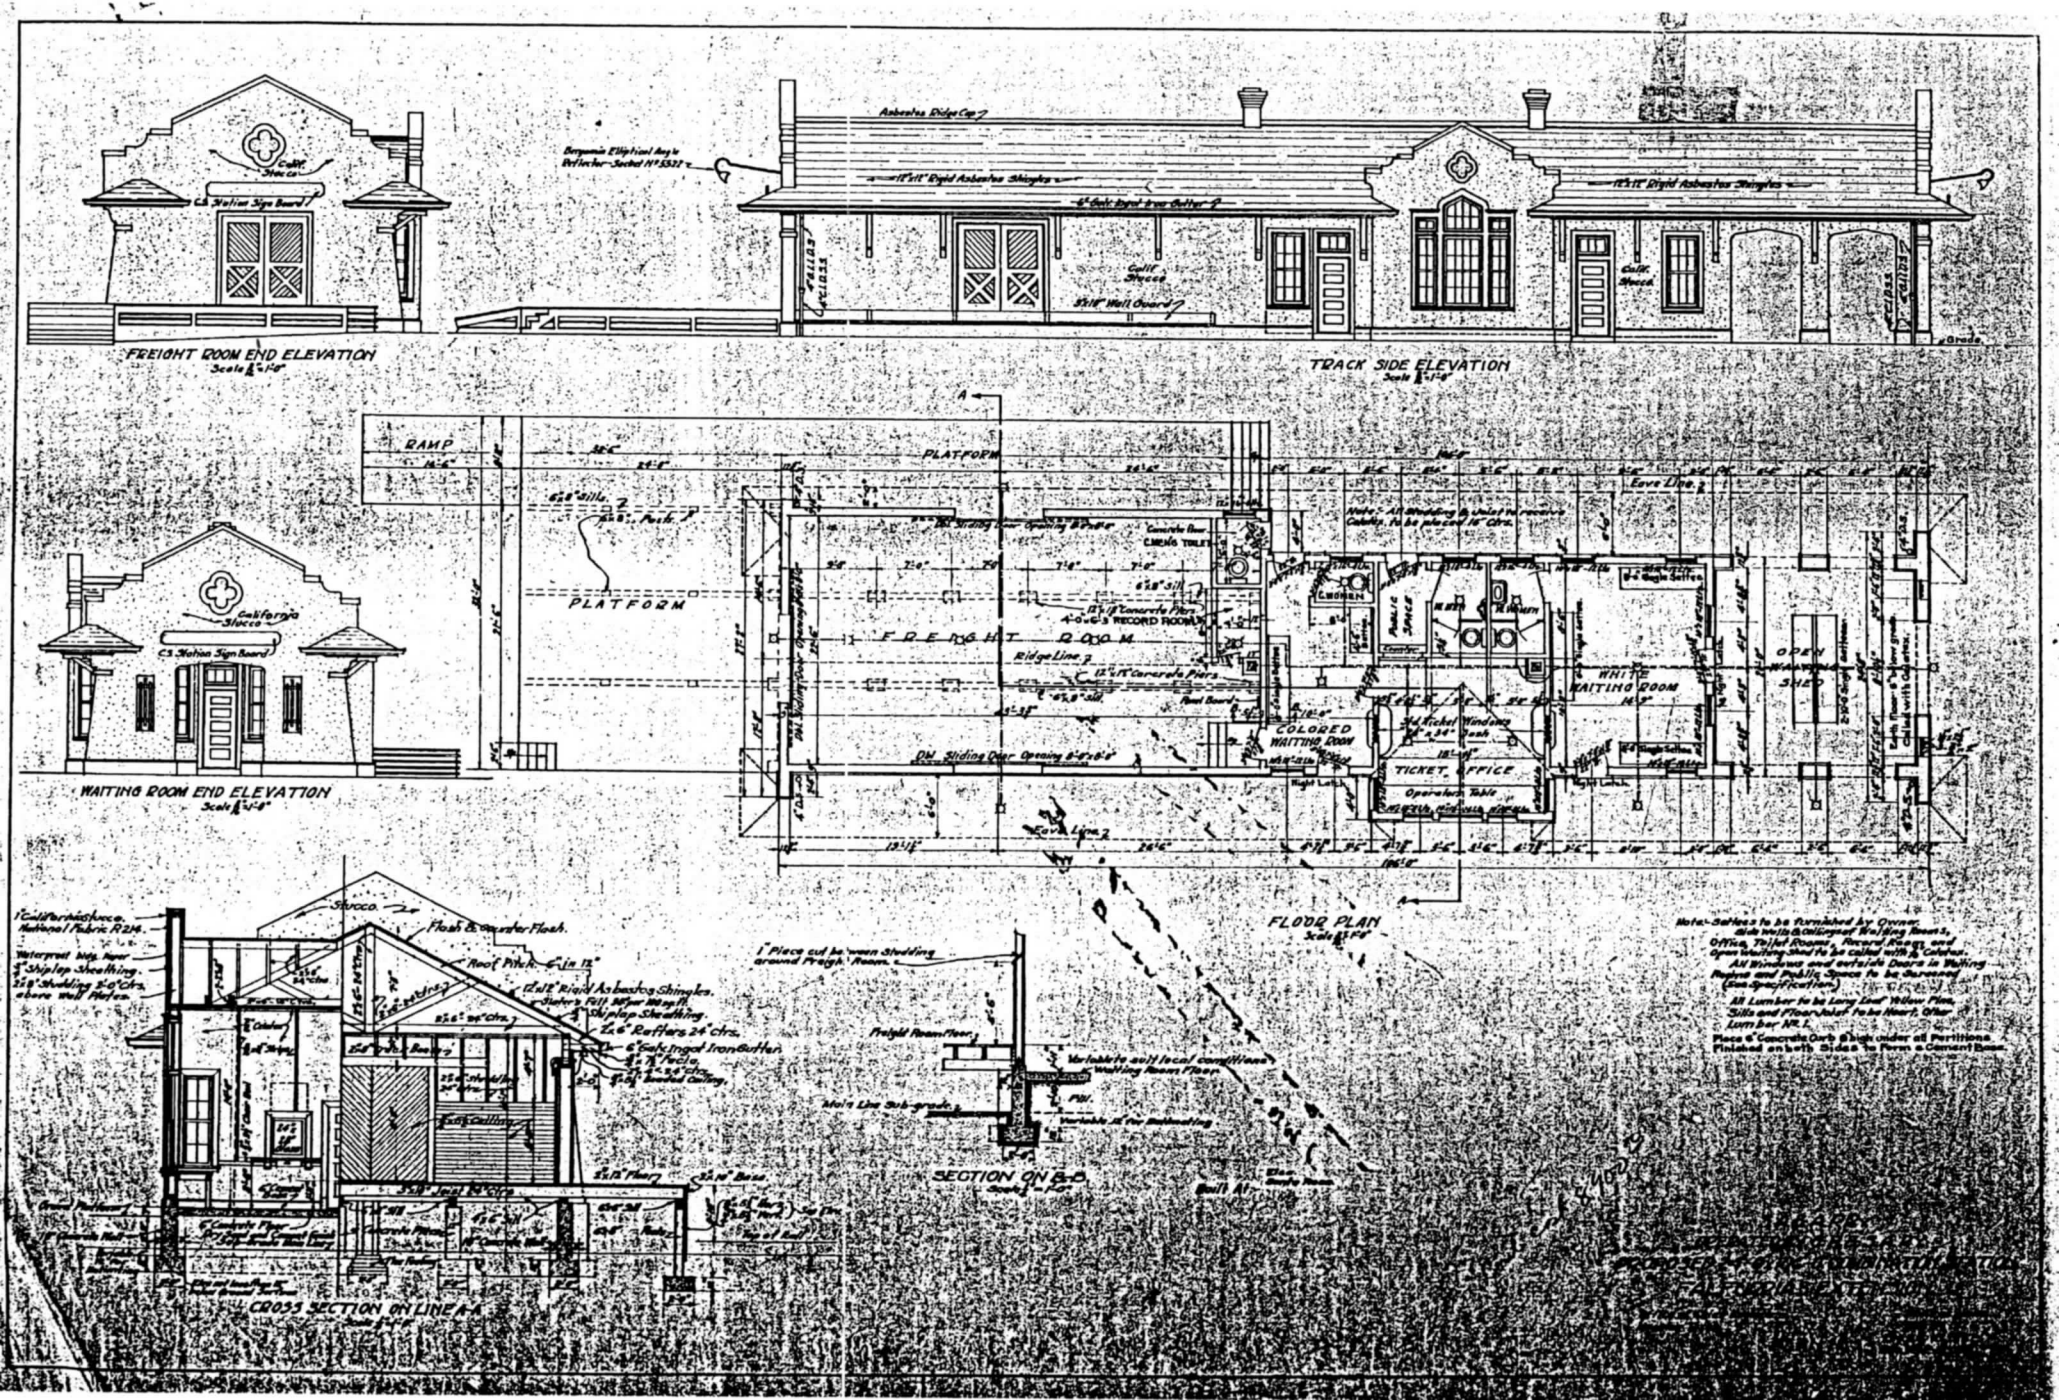
FREIGHT ROOM END ELEVATION
TRACK SIDE ELEVATION
WAITING ROOM END ELEVATION
FLOOR PLAN
CROSS SECTION ON LINE A-A
SECTION ON B-B
RAMP
PLATFORM
FREIGHT ROOM
WHITE WAITING ROOM
COLORED WAITING ROOM
TICKET OFFICE
OPEN SHED
Ridge Line
Eave Line
Asbestos Ridge Cap
Rigid Asbestos Shingles
Stucco
Roof Pitch
Rafters 24" ctrs.
Shiplap Sheathing
Floor & Counter Floor
Freight Room Floor
Waiting Room Floor
Sub-grade
Ball Alley