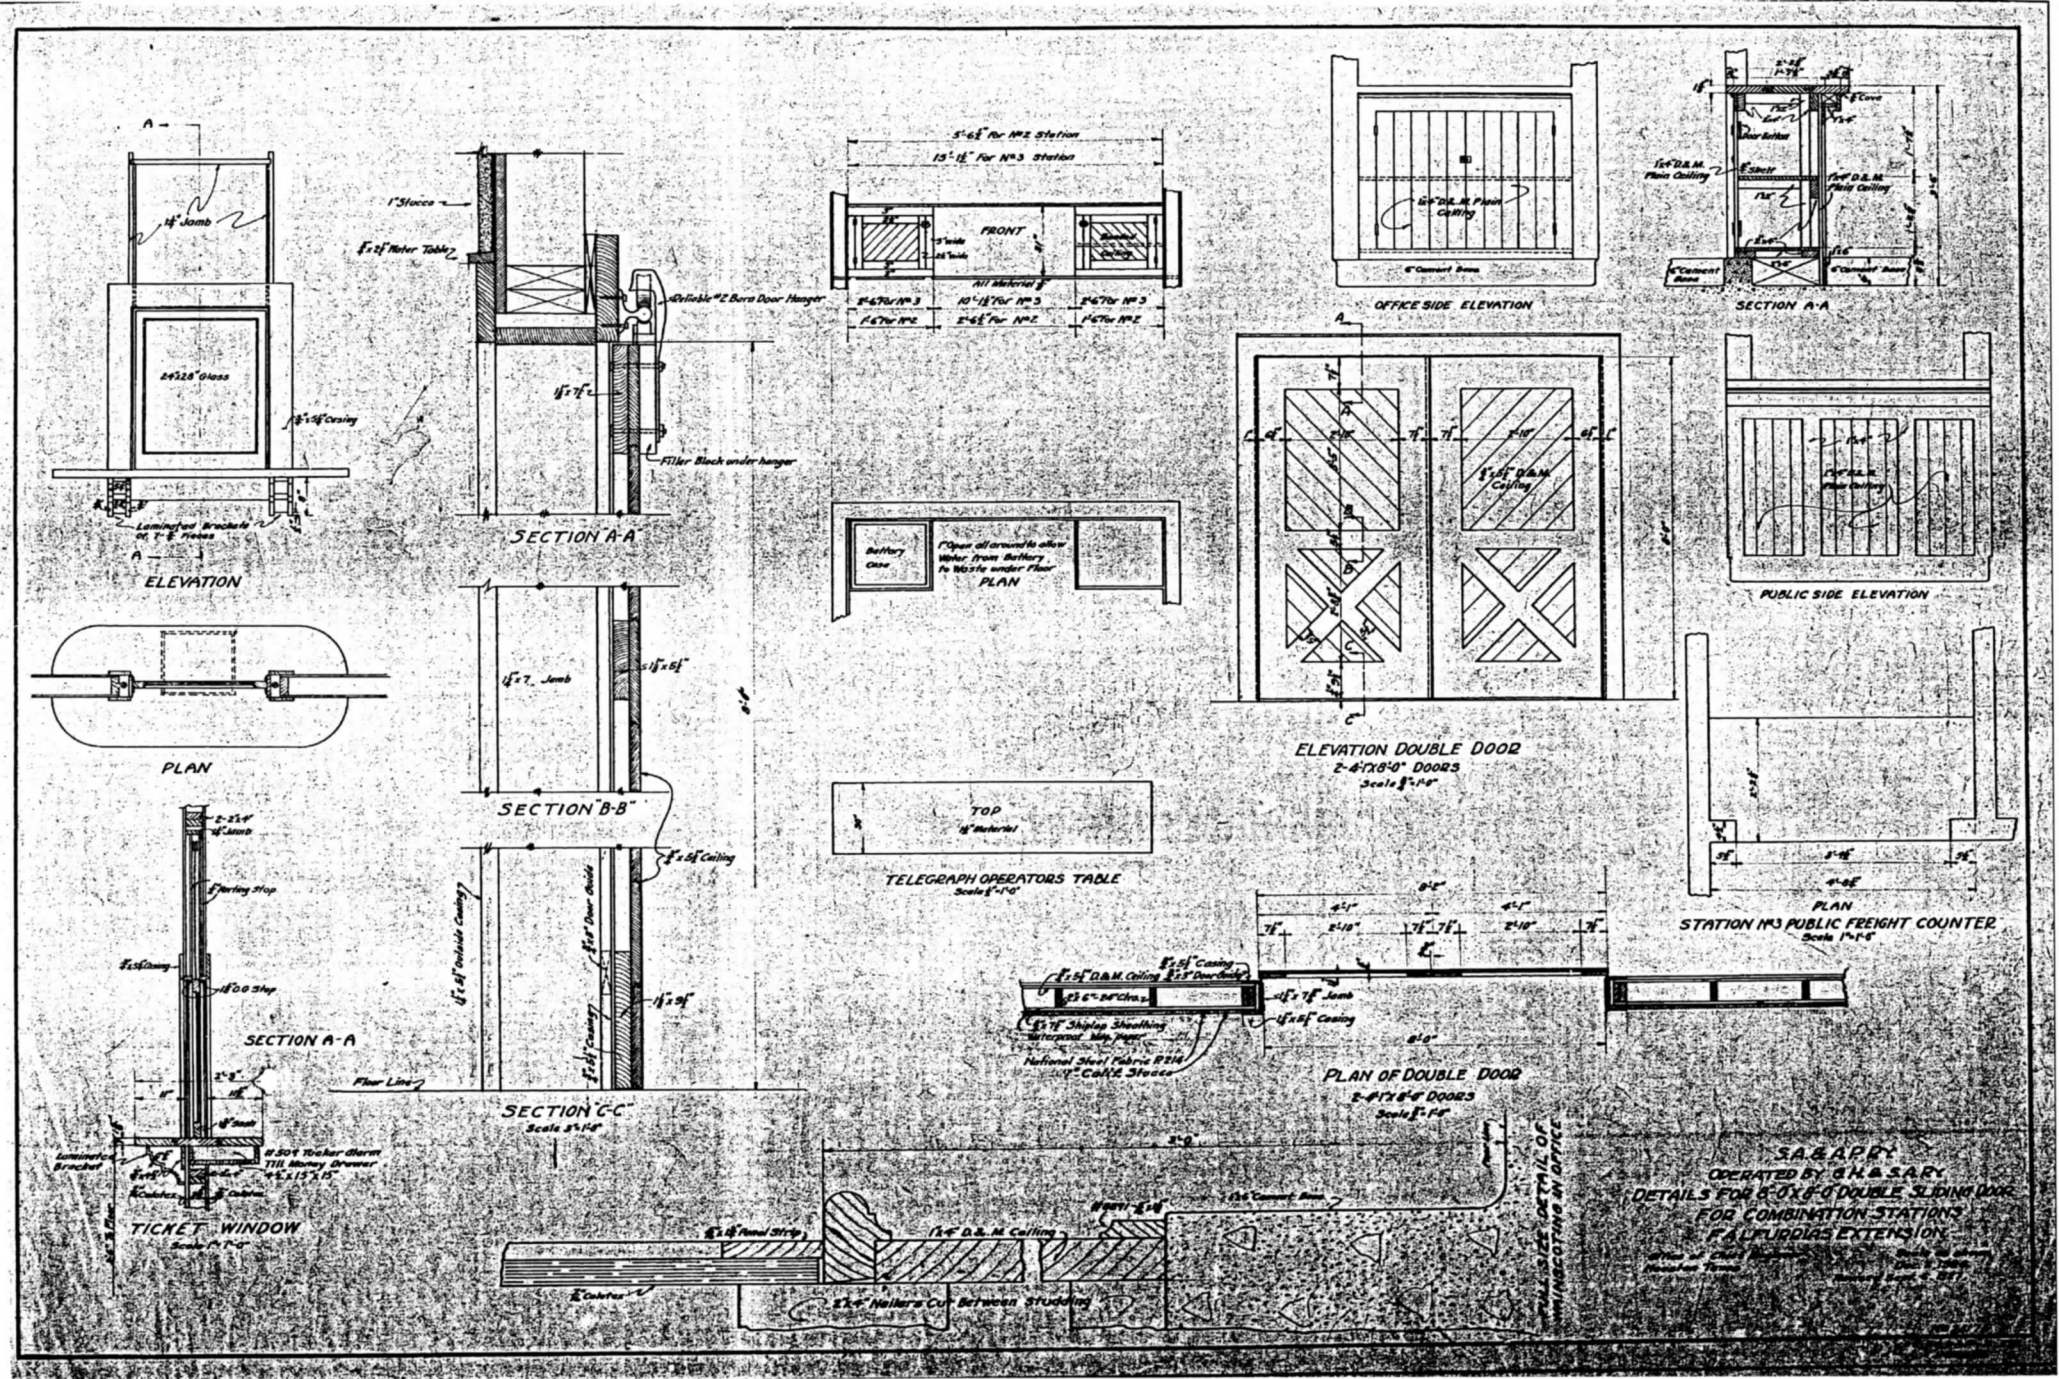
ELEVATION
PLAN
SECTION A-A
SECTION B-B
SECTION C-C
Scale 3/4"=1'-0"
TICKET WINDOW
Scale 1"=1'-0"
FRONT
All Material
PLAN
Space allowed to allow Water from Battery to Waste under Floor
TOP
TELEGRAPH OPERATORS TABLE
Scale 3/4"=1'-0"
OFFICE SIDE ELEVATION
SECTION A-A
PUBLIC SIDE ELEVATION
ELEVATION DOUBLE DOOR
2-8'-1"x8'-0" DOORS
Scale 3/4"=1'-0"
PLAN
STATION No 3 PUBLIC FREIGHT COUNTER
Scale 1"=1'-0"
PLAN OF DOUBLE DOOR
2-8'-1"x8'-0" DOORS
Scale 3/4"=1'-0"
FULL SIZE DETAIL OF WAINSCOTING IN OFFICE
S.A.&A.P.R.Y.
OPERATED BY G.H.&S.A.R.Y.
DETAILS FOR 8'-0"x8'-0" DOUBLE SLIDING DOOR
FOR COMBINATION STATIONS
FALFURRIAS EXTENSION