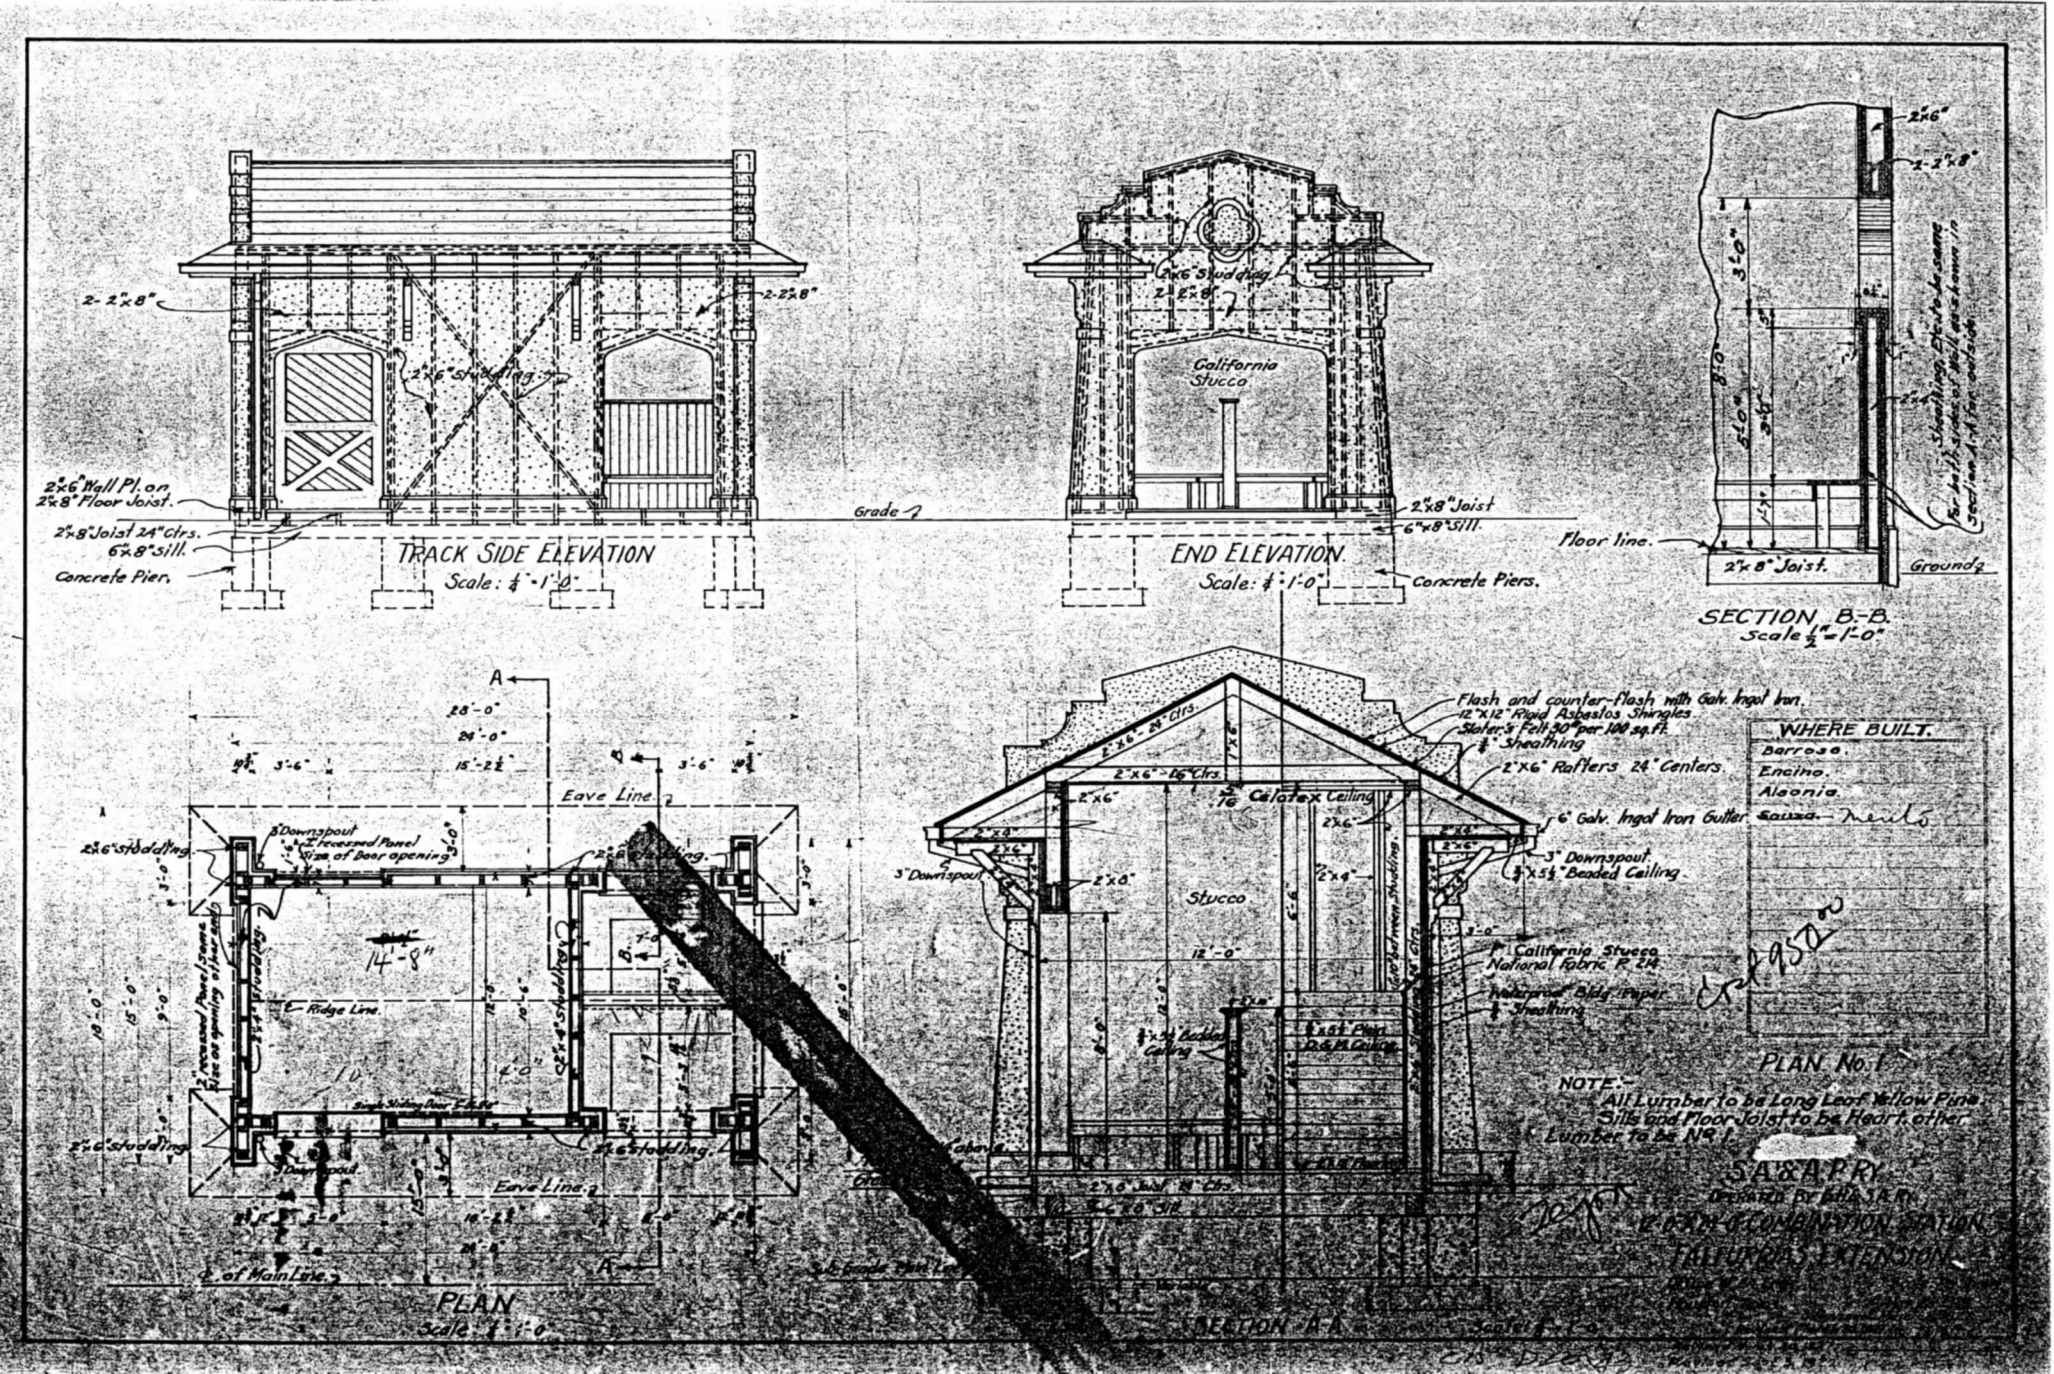
TRACK SIDE ELEVATION
Scale: ¼"=1'-0"
2-2"x8"
2-2"x8"
2"x6" Studding
2"x6" Wall Pl. on 2"x8" Floor Joist.
2"x8" Joist 24" Ctrs.
6"x8" Sill.
Concrete Pier.
Grade
END ELEVATION.
Scale: ¼"=1'-0"
2"x6" Studding
2"x8"
California Stucco
2"x8" Joist
6"x8" Sill.
Concrete Piers.
SECTION B-B.
Scale ½"=1'-0"
2"x6"
2-2"x8"
2"x4"
Floor line.
2"x8" Joist.
Ground
PLAN
Scale: ¼"=1'-0"
Eave Line
Downspout
Recessed Panel Size of Door opening
2"x6" Studding
Ridge Line
Single Sliding Door
Eave Line
℄ of Main Line
SECTION A-A
Flash and counter-flash with Galv. Ingot Iron.
12"x12" Rigid Asbestos Shingles
Slater's Felt 30# per 100 sq. ft.
⅞" Sheathing
2"x6" Rafters 24" Centers
2"x6" 24" Ctrs.
2"x6" 16" Ctrs.
Celotex Ceiling
6" Galv. Ingot Iron Gutter
3" Downspout
⅞"x5½" Beaded Ceiling
Stucco
California Stucco
National Fabric F. 24
Waterproof Bldg. Paper
⅞" Sheathing
WHERE BUILT.
Barrosa.
Encino.
Alaonia.
PLAN No. 1
NOTE:- All Lumber to be Long Leaf Yellow Pine. Sills and Floor Joist to be Heart, other Lumber to be No. 1.
S.A.&A.P.RY.
12'0" X 14'0" COMBINATION STATION
FALLURRAS EXTENSION