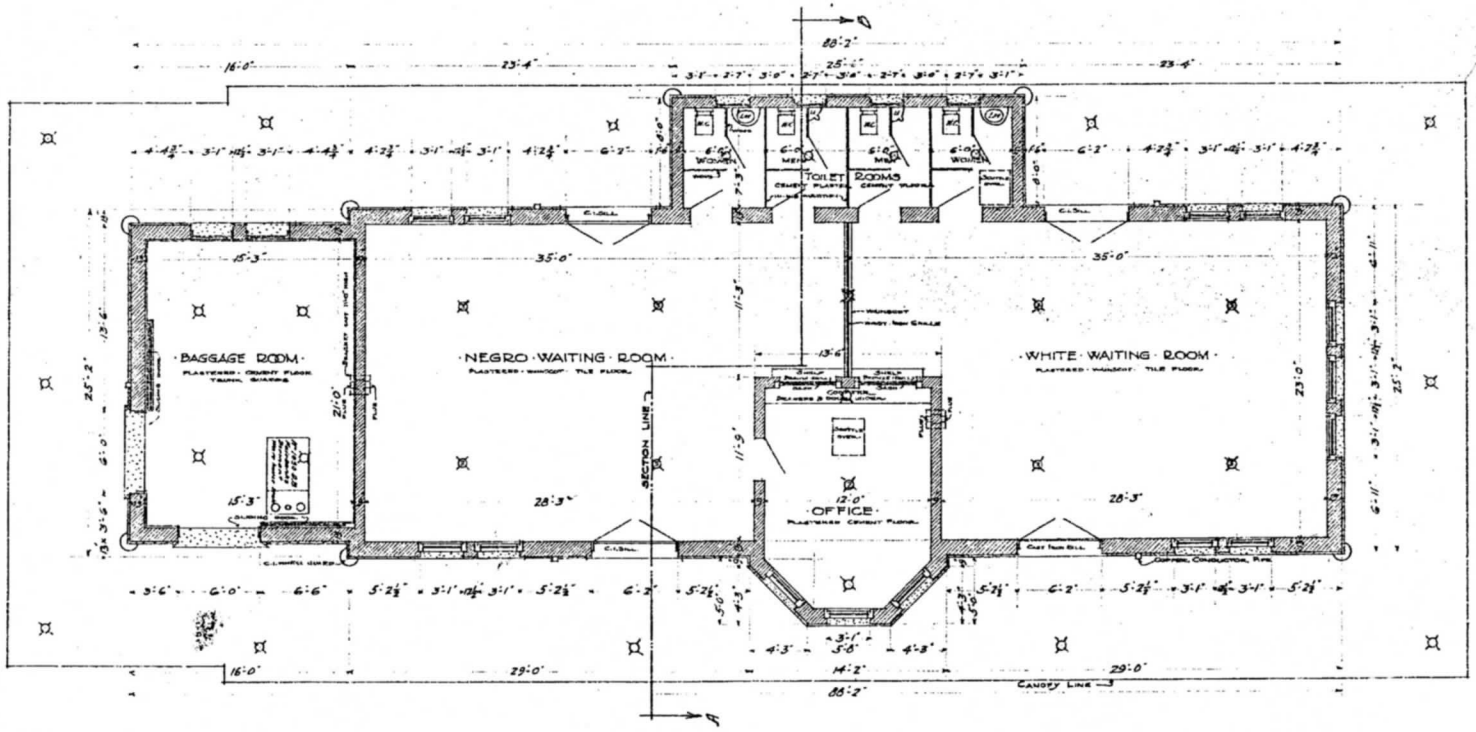

FLOOR PLAN

SCALE 1/4"=1'0"

CEMENTED | BRICK | WOOD | NO SUB PARTITION

G. H. & S-A. RY. CO.

PASSENGER DEPOT

WHARTON - TEXAS

OFFICE OF ASS'T. GEN. MANAGER - M. OF W. DEPT.

HOUSTON TEXAS | SHEET No. 2 OF 12 | NOV. 15 1911