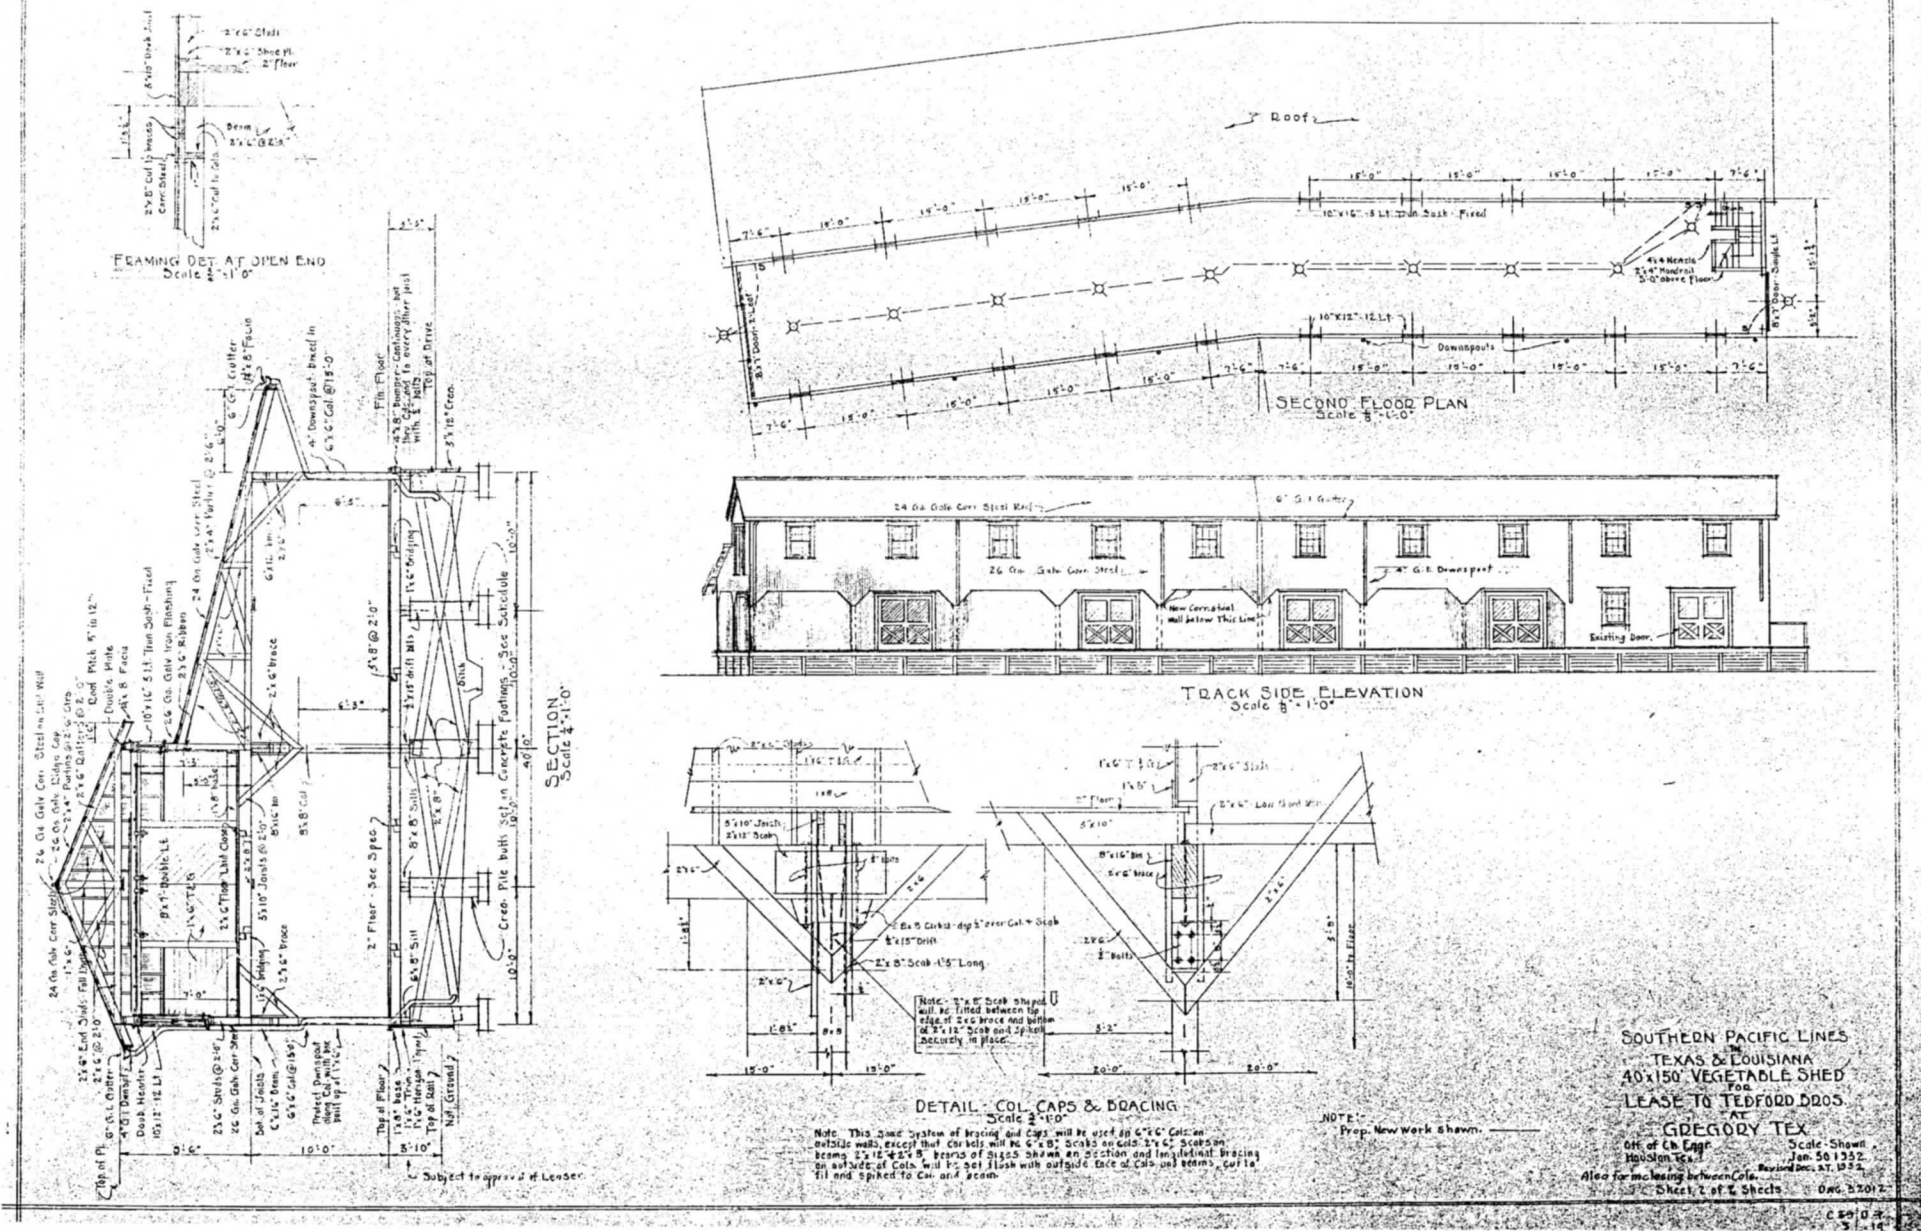
FRAMING DET. AT OPEN END
Scale 3/4"=1'-0"
SECTION
Scale 1/4"=1'-0"
Roof
SECOND FLOOR PLAN
Scale 1/8"=1'-0"
TRACK SIDE ELEVATION
Scale 1/8"=1'-0"
DETAIL - COL. CAPS & BRACING
Scale 3/4"=1'-0"
Note: This same system of bracing and caps will be used on 6"x6" Cols. on outside walls, except that corbels will be 6"x8", Scabs on Cols. 2"x6", Scabs on beams 2"x12"-2"x8", Beams of sizes shown on section and longitudinal bracing on outside of Cols. will be set flush with outside face of Cols. and beams, cut to fill and spiked to Col. and beam.
NOTE: Prop. New work shown.
SOUTHERN PACIFIC LINES
IN
TEXAS & LOUISIANA
40'x150' VEGETABLE SHED
FOR
LEASE TO TEDFORD BROS.
AT
GREGORY TEX.
Off. of Ch. Engr.
Houston, Tex.
Scale - Shown
Jan. 30 1952
Revised Dec. 27, 1952
Also for enclosing between Cols.
Sheet 2 of 2 Sheets
DWG. 32012