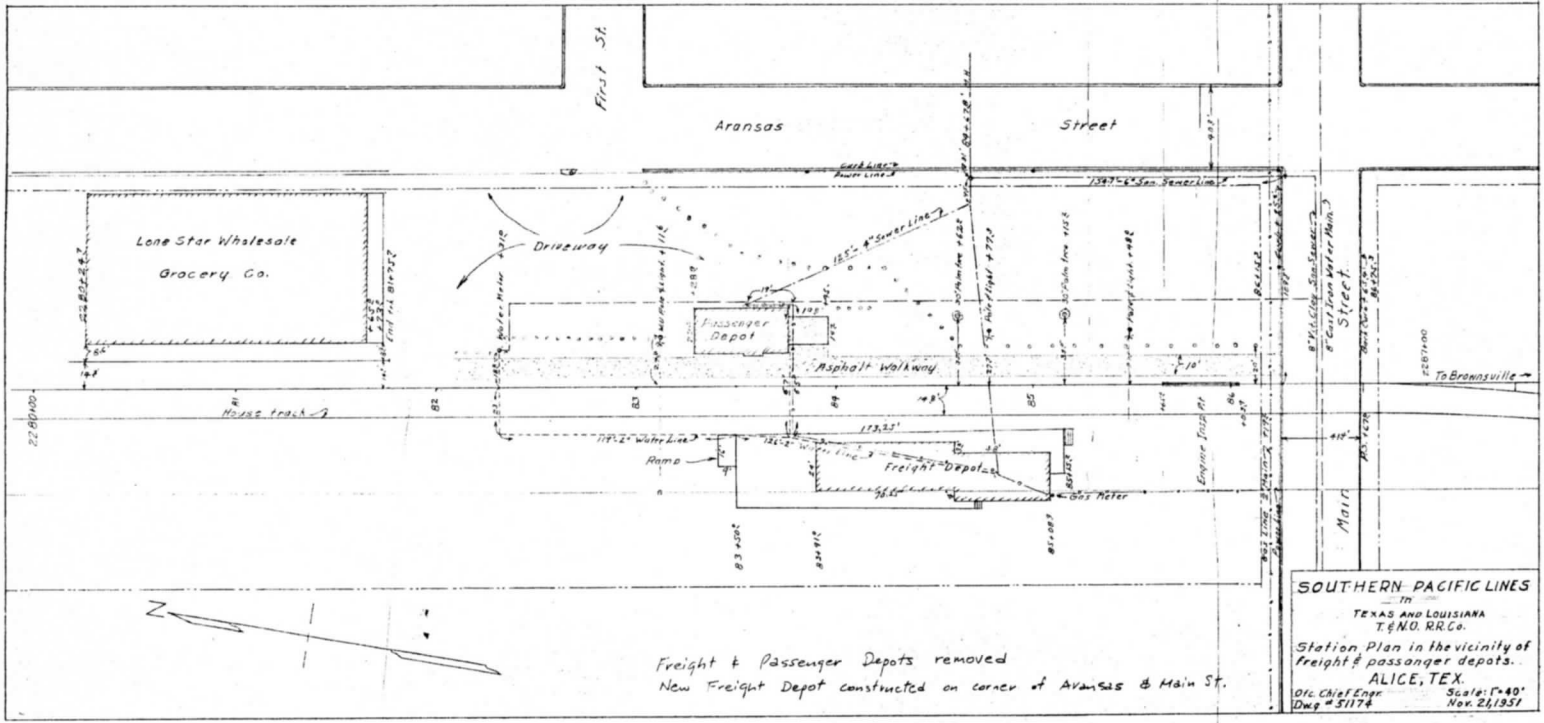
First St.
Aransas
Street
Lone Star Wholesale
Grocery Co.
Driveway
Passenger
Depot
Asphalt Walkway
House track
Water Line
Ramp
Freight Depot
Gas Meter
Sewer Line
Main
Street
To Brownsville
Freight & Passenger Depots removed
New Freight Depot constructed on corner of Aransas & Main St.
SOUTHERN PACIFIC LINES
IN
TEXAS AND LOUISIANA
T.&N.O. R.R.Co.
Station Plan in the vicinity of
freight & passanger depots.
ALICE, TEX.
Ofc. Chief Engr.
Dwg # 51174
Scale: 1"=40'
Nov. 26, 1951