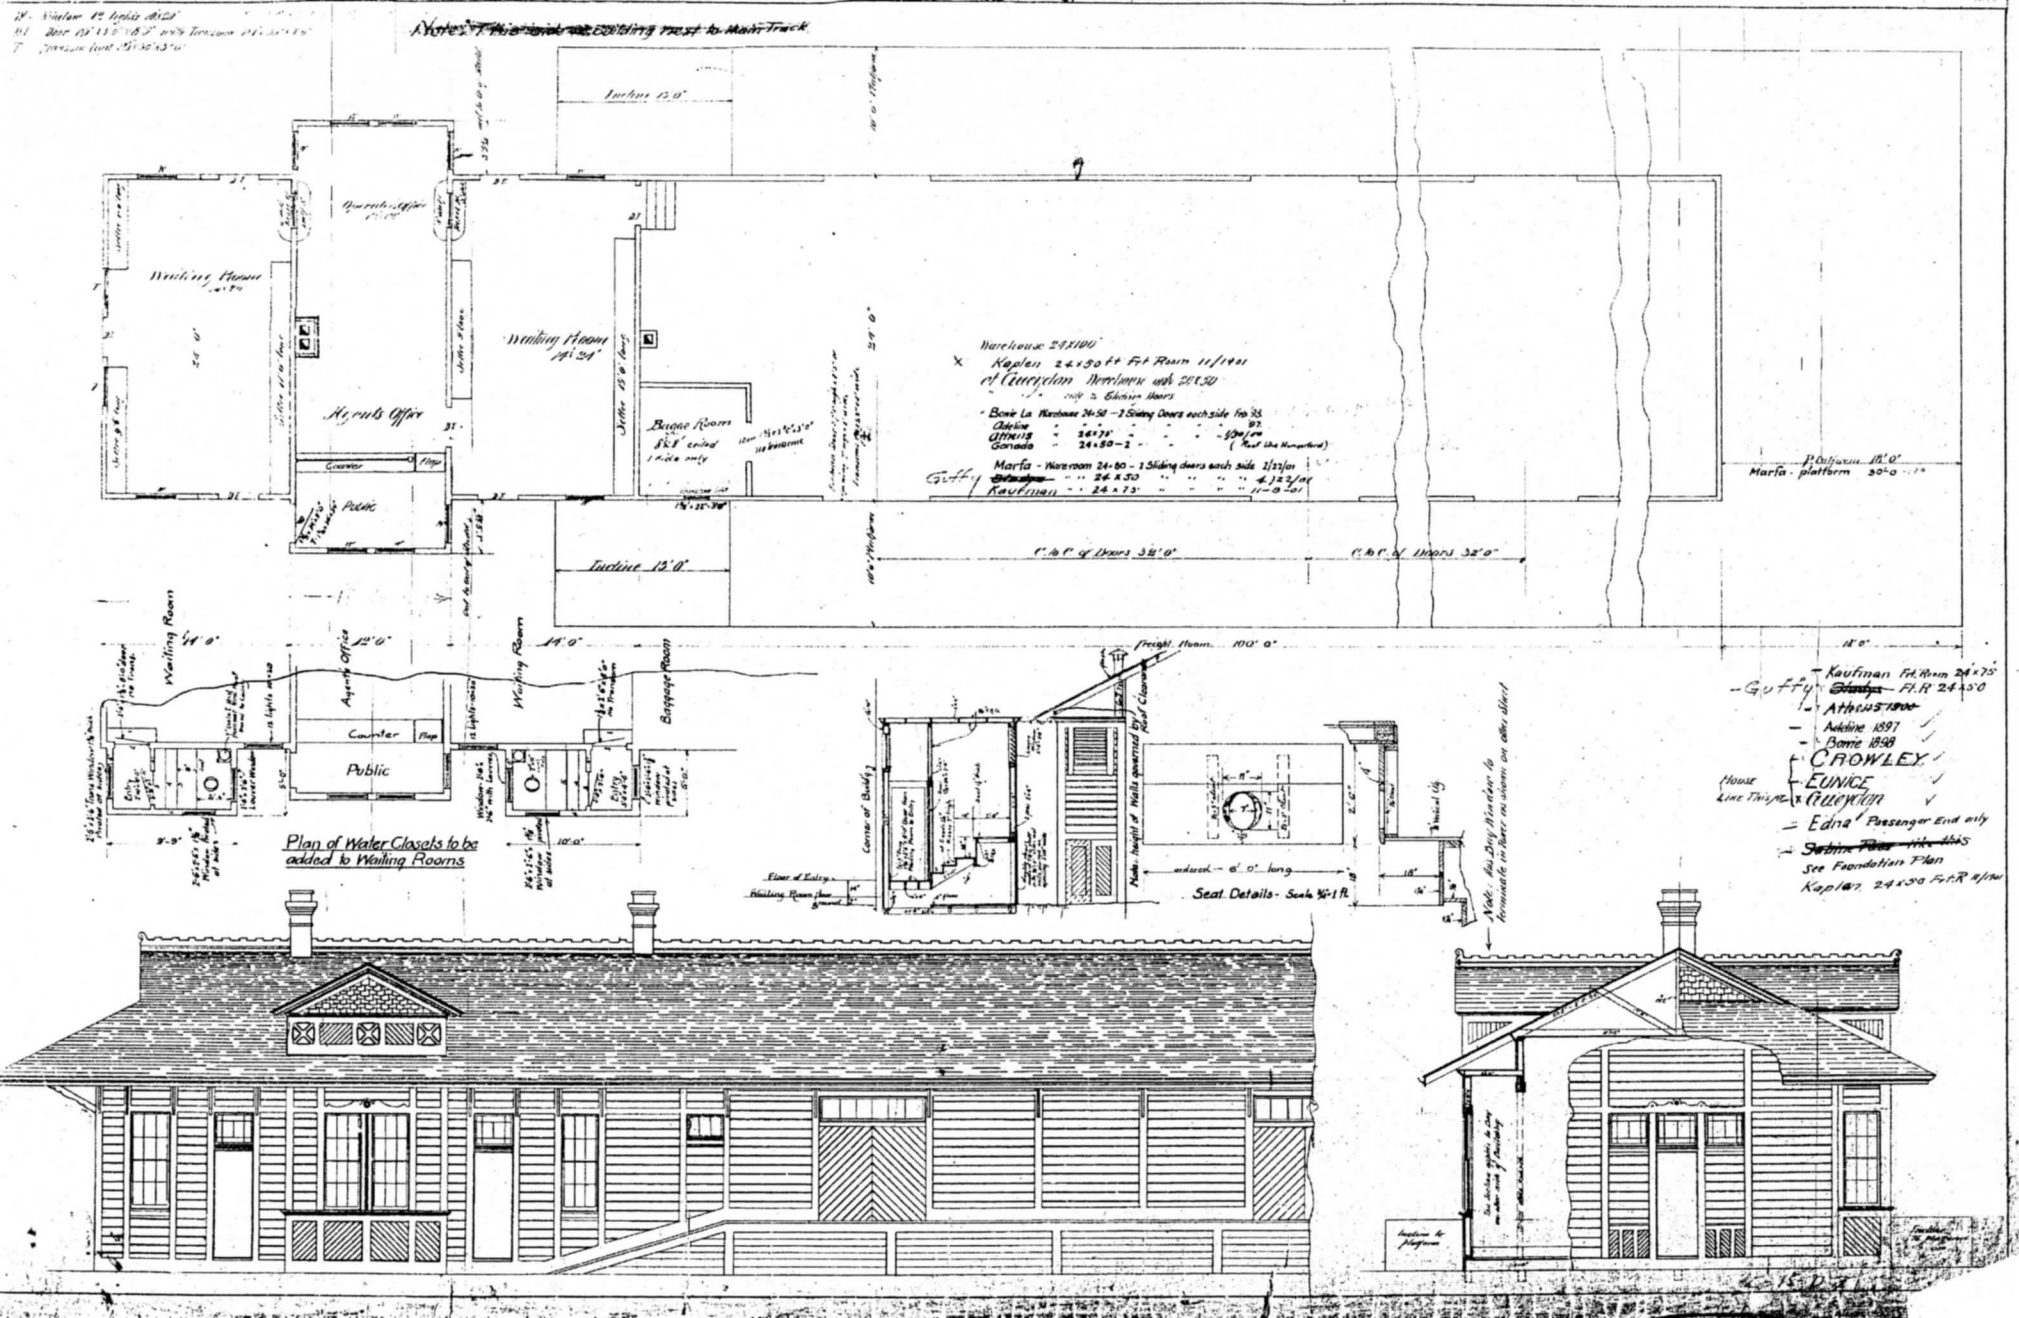
Waiting Room
Agents Office
Public
Counter
Flap
Baggage Room
Warehouse 24x100
Kaplan 24x50 ft Ft Room
of Cleveland Warehouse with 20x30
Bonie La Warehouse 24x50 – 2 Sliding Doors each side
Adeline
Athens
Canada
Marta - Warehouse 24x80 – 2 Sliding doors each side
Kaufman
Gulfy
Incline 13'0"
Platform 18'0"
Marta - platform
C. to C. of Doors 32'0"
Freight House 100'0"
Plan of Water Closets to be added to Waiting Rooms
Seat Details - Scale ½" = 1 ft.
Kaufman Ft. Room 24x75
Gulfy Ft. R 24x50
Athens
Adeline 1897
Bonie 1898
CROWLEY
EUNICE
Cleveland
Edna Passenger End only
See Foundation Plan
Kaplan 24x50 Ft. R