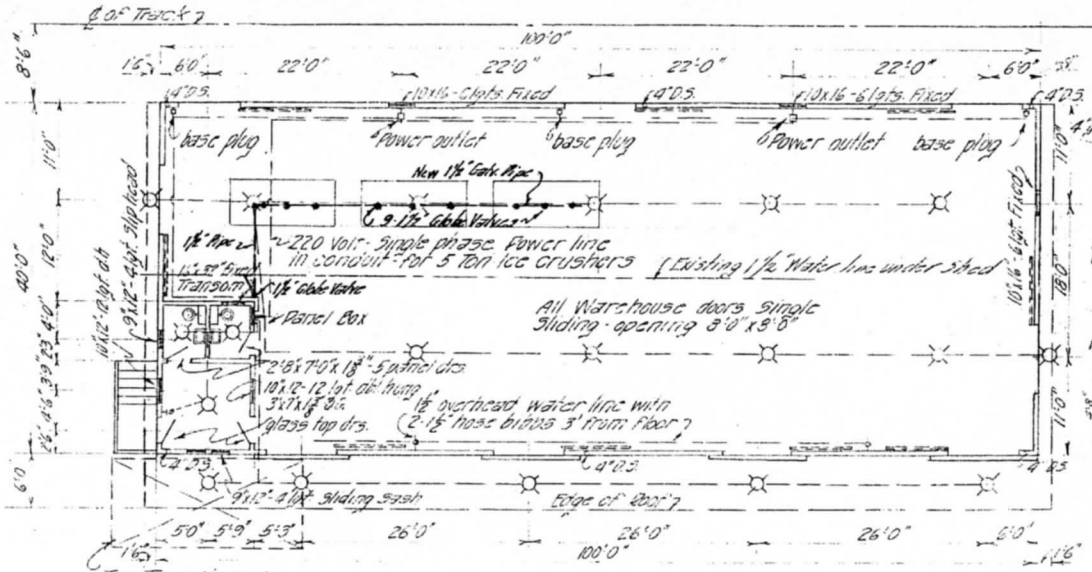

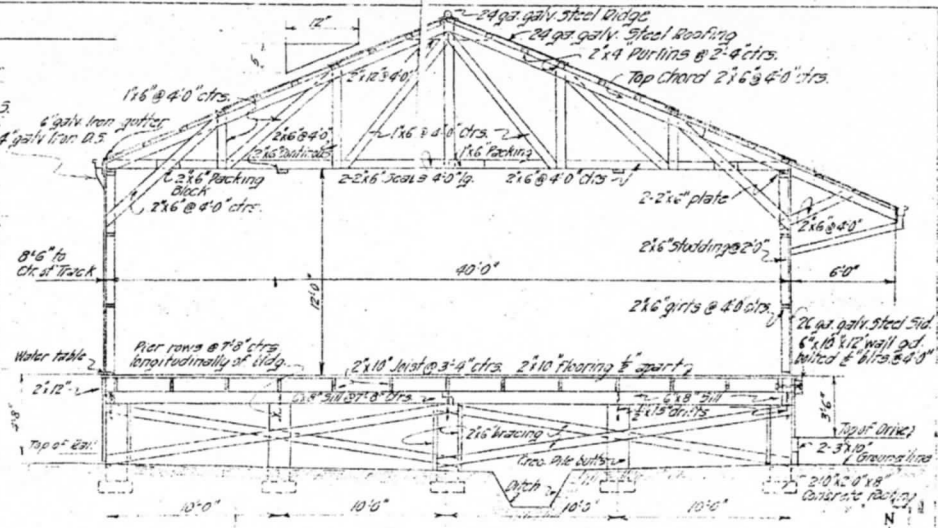

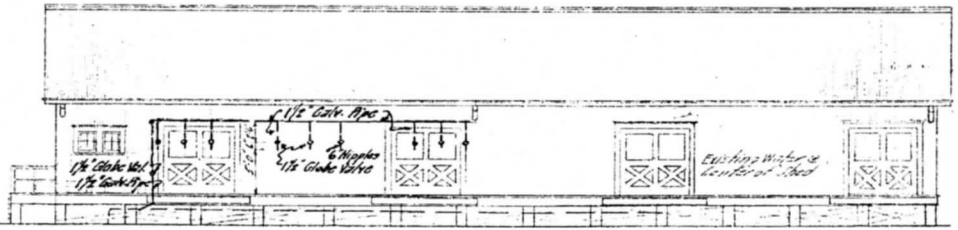

Exact location of pipe to be determined by lessee's equipment

LEGEND
New Pipe to be installed Shown Red ——

TEAM-SIDE ELEVATION
Scale ¼" = 1'0"

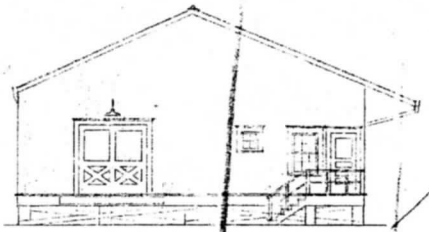

OFFICE END ELEVATION
Scale ¼" = 1'0"

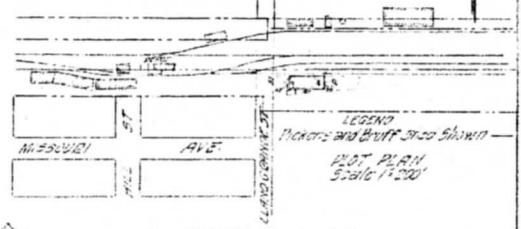

SOLD TO STINSON & LOE Nov. 1943

SOUTHERN PACIFIC LINES
IN
TEXAS & LOUISIANA
40'-0" x 100'-0" CORRUGATED STEEL SHED
FOR PICKENS AND BRUFF COMPANY
ED COUCH, TEXAS

Office of Chf. Engr.
Houston Texas

Scale as shown
Nov. 5, 1932

Rev. Nov. 20, 1936.

Dwg. No. 32160

INDEXED