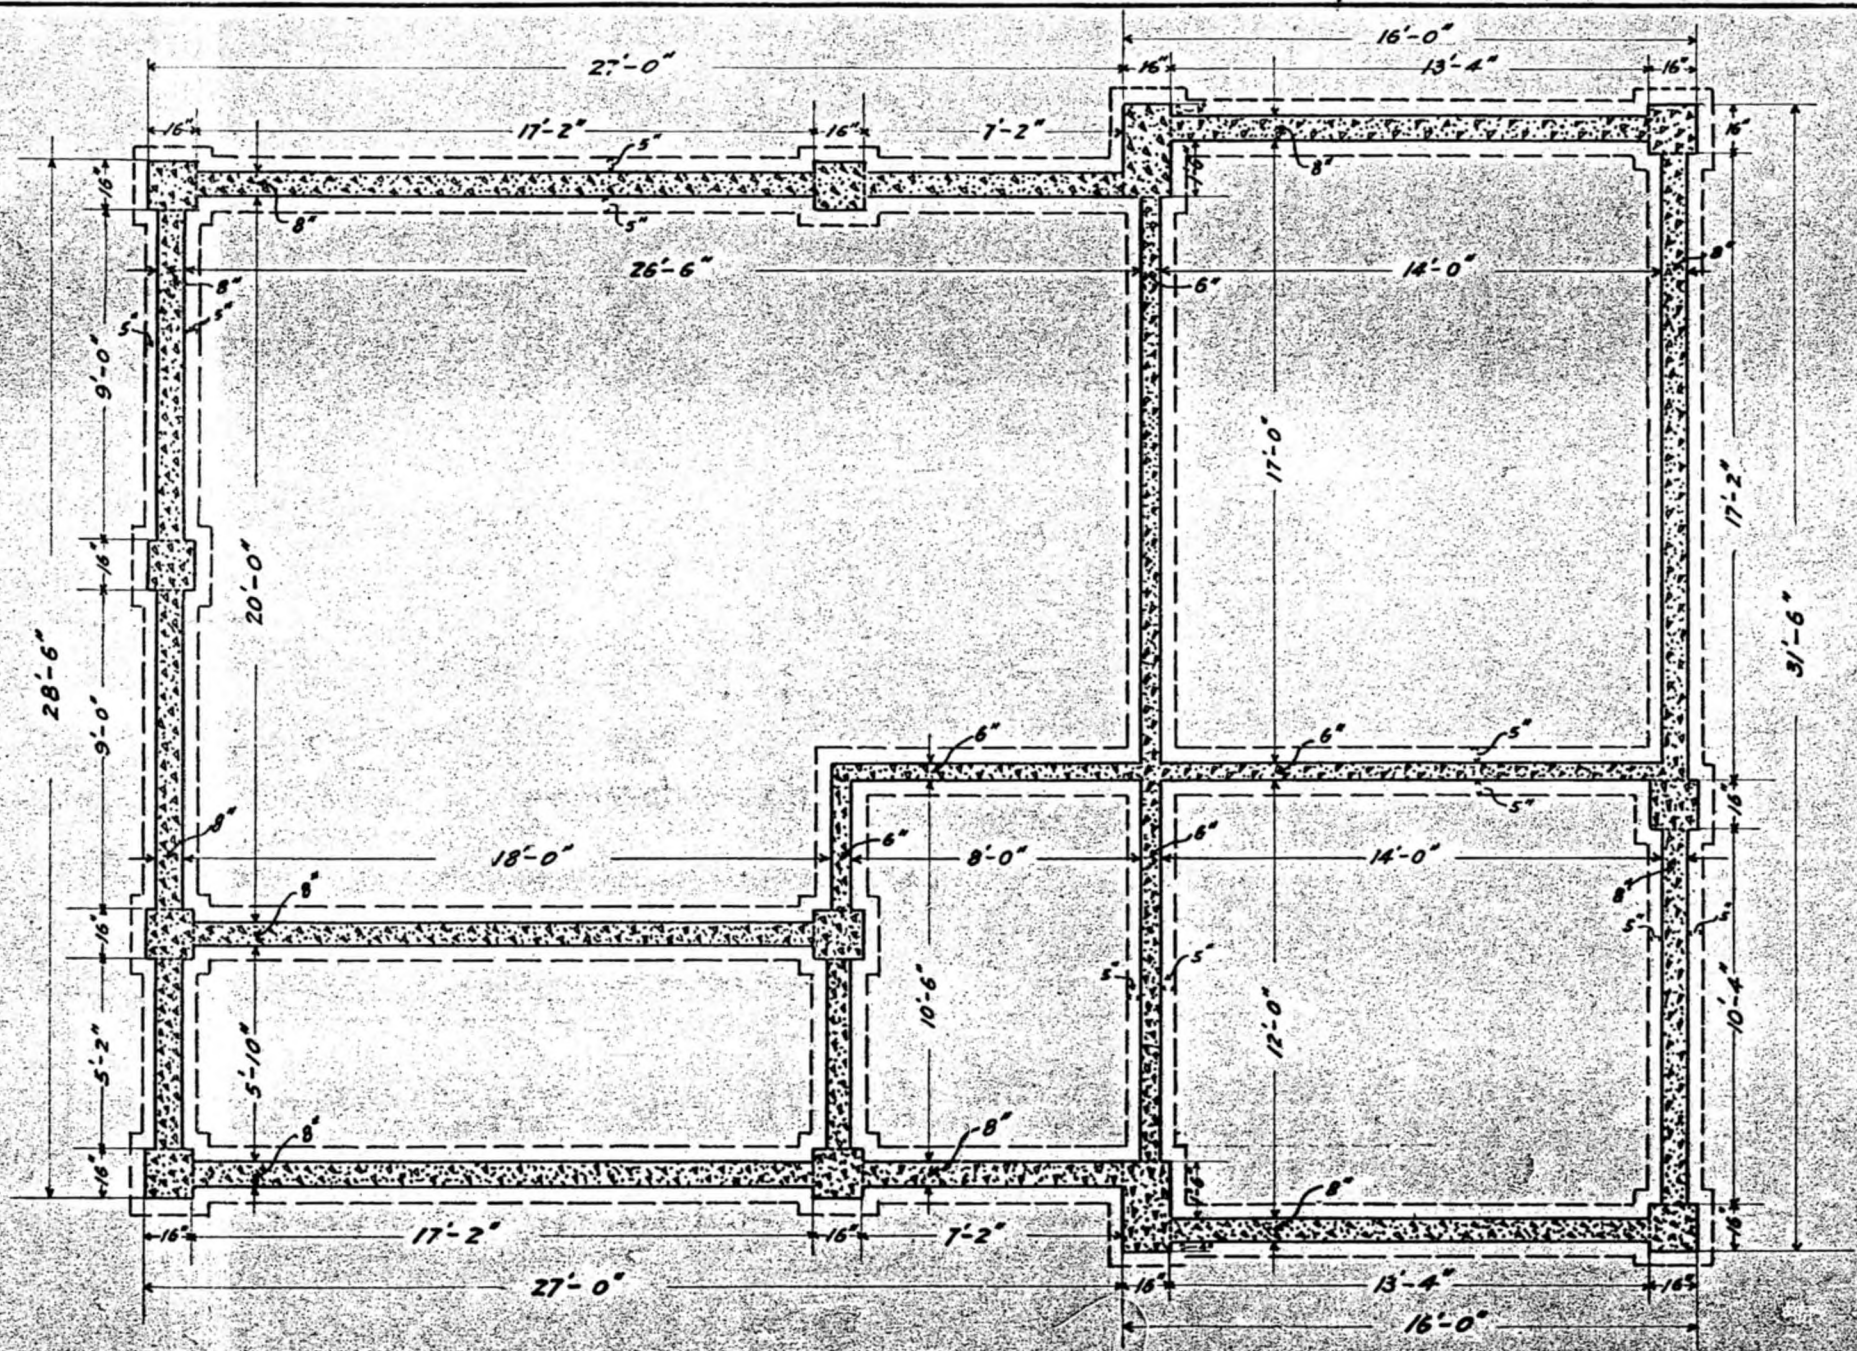

S.A. & A.P. RY
FOUNDATION PLAN
KERRVILLE DEPOT
Scale:- 1/8"=1'
Sub Office
N/A 34745
Sheet 4