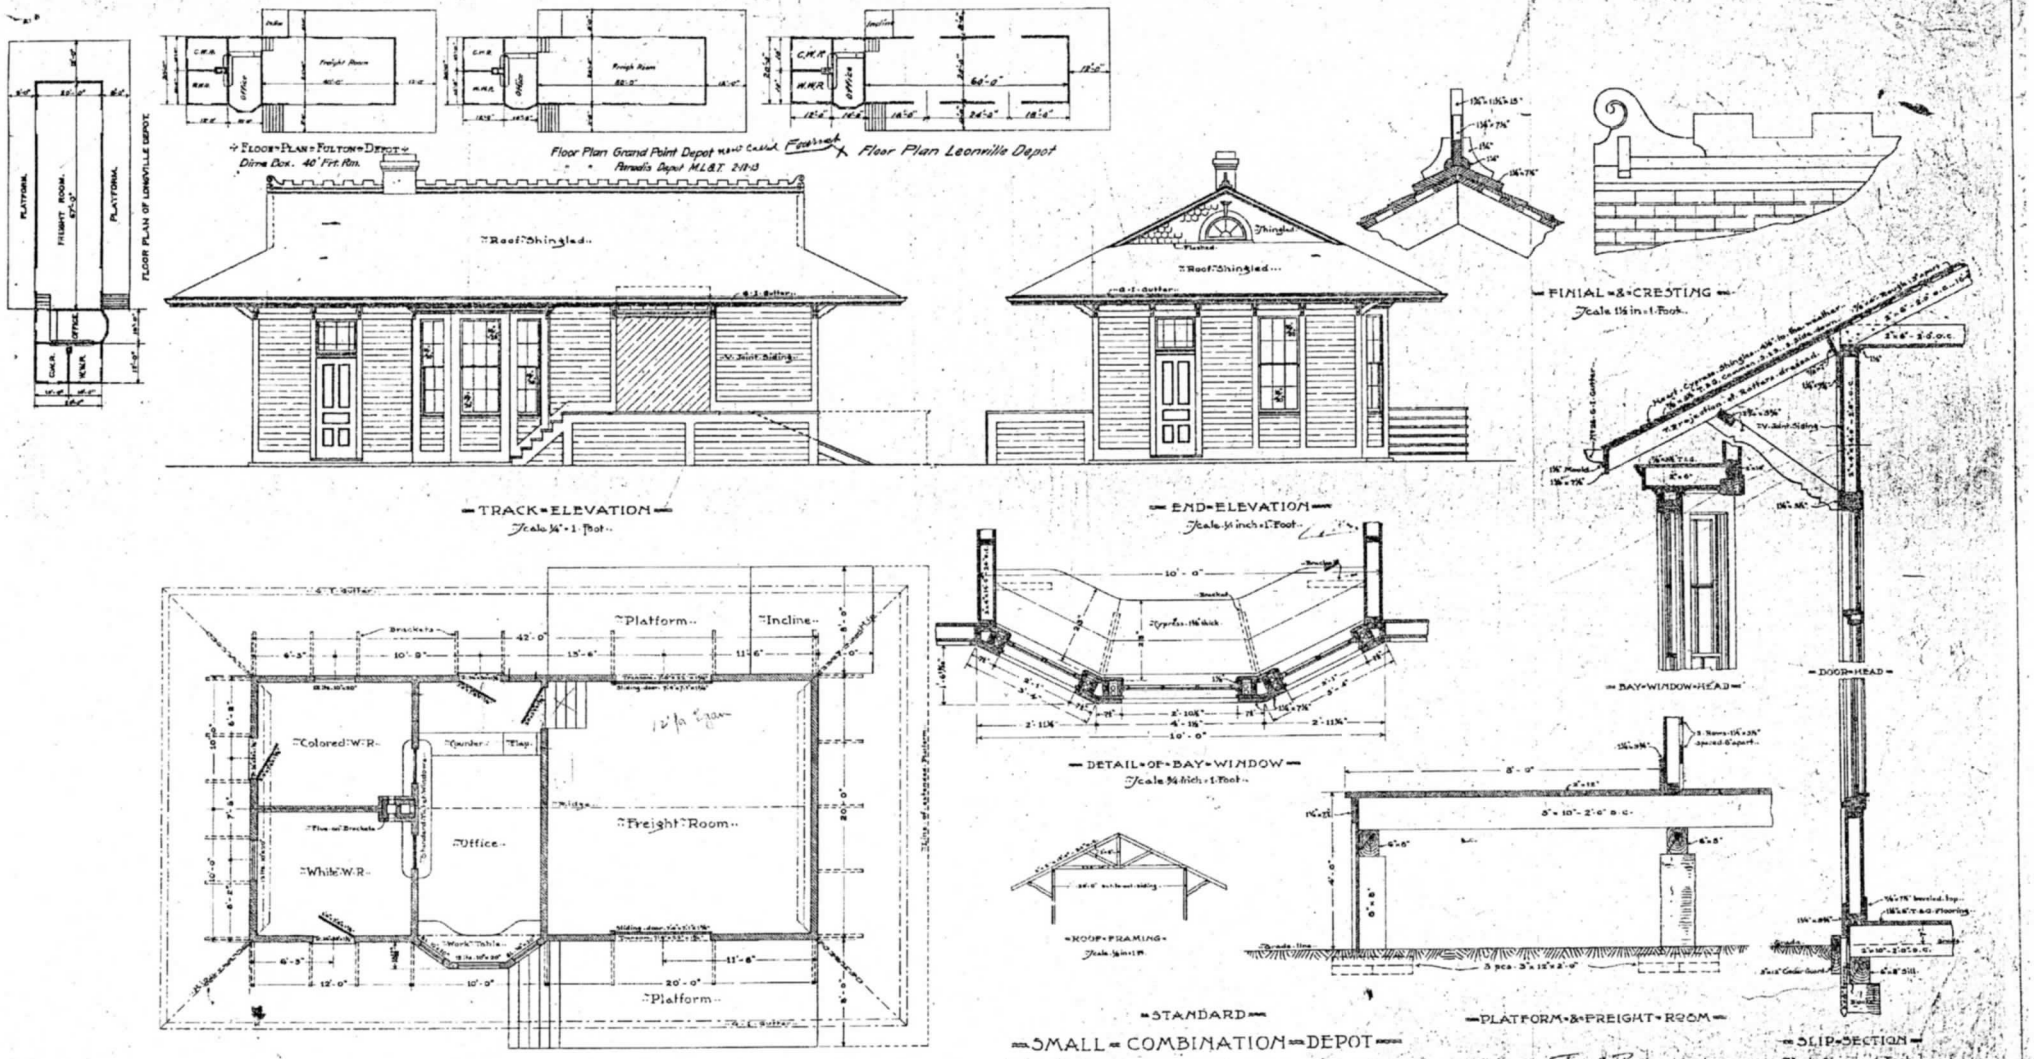
FLOOR PLAN OF LEWIVILLE DEPOT
PLATFORM
FREIGHT ROOM
OFFICE
C.M.R.
W.M.R.
FLOOR PLAN FULTON DEPOT
Dime Box. 40' Frt. Rm.
Floor Plan Grand Point Depot
Floor Plan Leonville Depot
Roof Shingled
TRACK ELEVATION
Scale ¼" = 1 Foot
END ELEVATION
Scale ¼ inch = 1 Foot
FINIAL & CRESTING
Scale 1½ in = 1 Foot
BAY WINDOW HEAD
DOOR HEAD
DETAIL OF BAY WINDOW
Scale ¾ inch = 1 Foot
Platform
Incline
Colored W.R.
Office
Freight Room
White W.R.
FLOOR PLAN
Scale ¼ inch = 1 Foot
ROOF FRAMING
STANDARD
PLATFORM & FREIGHT ROOM
SLIP SECTION
Scale ¾ inch = 1 Foot
SMALL COMBINATION DEPOT
BUILT AT
OLIVIER LA 20' Frt. Room
EGAN 16'
MATHEWS 40
Fulton 40
Leonville 60
RECONSTRUCTED March 1928,
12' Rear Platform
50' Frt. Rm.
30' Frt. Rm.
New Central Basement