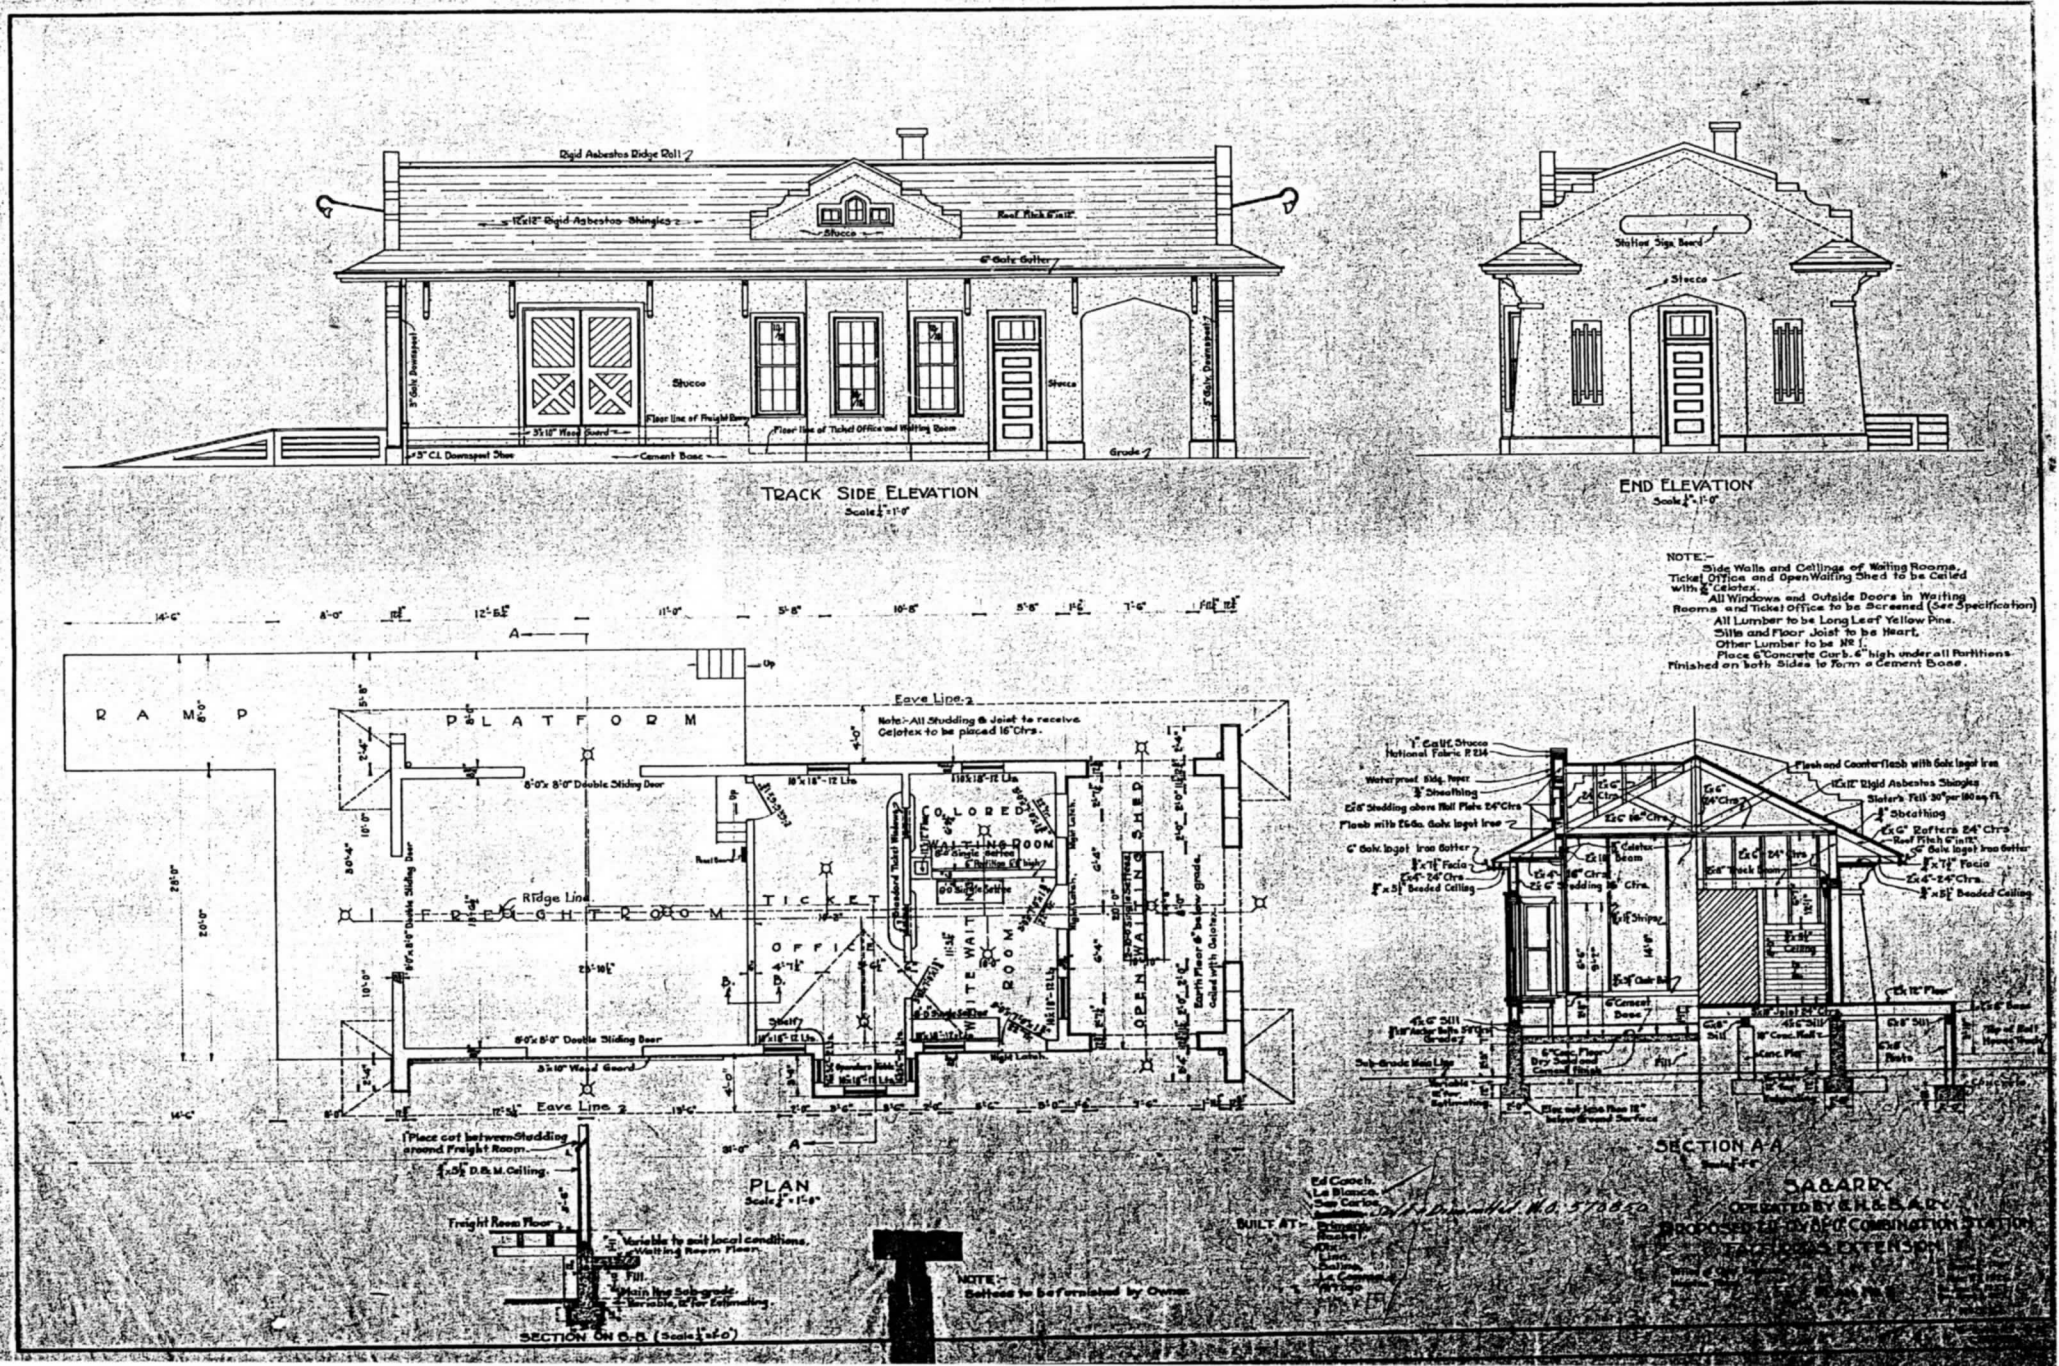
Rigid Asbestos Ridge Roll
12"x12" Rigid Asbestos Shingles
Stucco
Roof Pitch 6" in 12"
6" Galv. Gutter
5" Galv. Downspout
Stucco
Floor line of Freight Room
Floor line of Ticket Office and Waiting Room
3"x10" Wood Board
3" C.I. Downspout Shoe
Cement Base
Grade
TRACK SIDE ELEVATION
Scale 1/4" = 1'-0"
Station Sign Board
Stucco
END ELEVATION
Scale 1/4" = 1'-0"
NOTE:-
Side Walls and Ceilings of Waiting Rooms, Ticket Office and Open Waiting Shed to be Ceiled with 1/8" Celotex.
All Windows and Outside Doors in Waiting Rooms and Ticket Office to be Screened (See Specification)
All Lumber to be Long Leaf Yellow Pine.
Sills and Floor Joist to be Heart.
Other Lumber to be No 1.
Place 6" Concrete Curb 6" high under all Partitions Finished on both Sides to Form a Cement Base.
RAMP
PLATFORM
Eave Line
Note:- All Studding & Joist to receive Celotex to be placed 16" Ctrs.
8'-0"x 8'-0" Double Sliding Door
COLORED WAITING ROOM
Ridge Line
FREIGHT ROOM
TICKET OFFICE
WHITE WAITING ROOM
OPEN WAITING SHED
Earth Floor 6" below grade, Ceiled with Celotex
Shelf
3"x10" Wood Board
Eave Line
Place cut between Studding around Freight Room
1/8"x3" D.B.M. Ceiling
PLAN
Scale 1/4" = 1'-0"
Freight Room Floor
Variable to suit local conditions. Waiting Room Floor
Fill
Main line Sub-grade
Variable, 12" for Extending
NOTE:-
1" Cell. Stucco
National Fabric F 234
Waterproof Bldg. Paper
1/2" Sheathing
2"x6" Studding where Roll Plate 24" Ctrs
Flash with 16 oz. Galv. Iron
6" Galv. Iron Gutter
1"x1" Facia
2"x4" 24" Ctrs
1/8"x3" Beaded Ceiling
Flash and Counter Flash with Galv. Iron
12"x12" Rigid Asbestos Shingles
Slater's Felt 30 lb per 100 sq. ft.
1/2" Sheathing
2"x6" Rafters 24" Ctrs
Roof Pitch 6" in 12"
5" Galv. Iron Gutter
1"x1" Facia
2"x4" 24" Ctrs.
1/8"x3" Beaded Ceiling
Celotex Beam
2"x6" Studding 16" Ctrs.
Stringer
Ceiling
Cut Joist
Concrete Floor
Dry Sand Cushion
Concrete Base
Sub-Grade Main Line
Fill
Place cut Joist Floor 12" below Ground Surface
SECTION A-A
Scale 1/4" = 1'-0"
BUILT AT:
Drawing No. 5 10 850
SABARRY
OPERATED BY C.H.&B.A.R.R.
