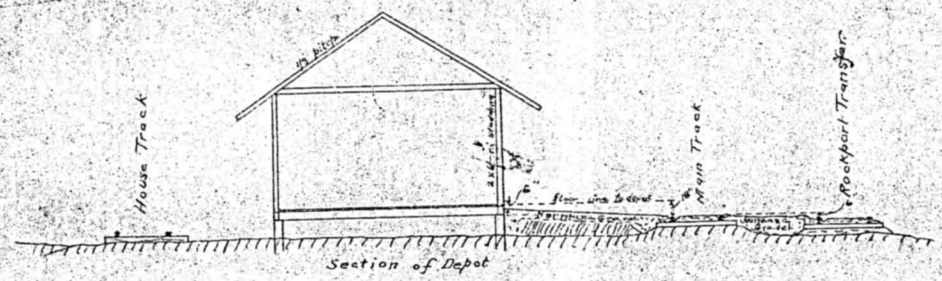

House Track

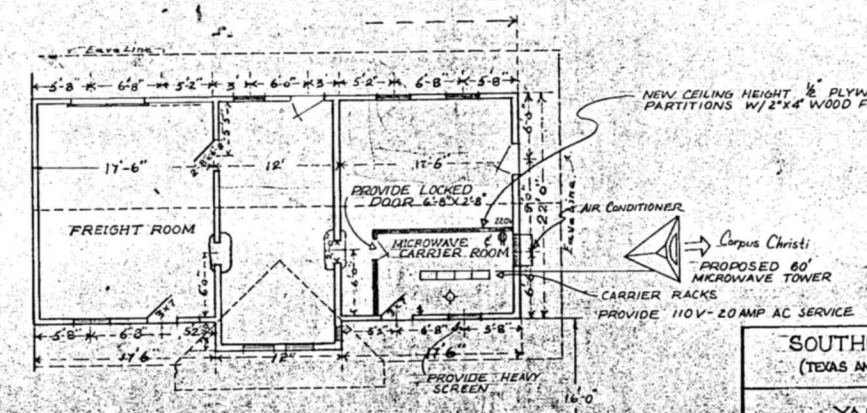

SOUTHERN PACIFIC COMPANY
(TEXAS AND LOUISIANA LINES)

YARD OFFICE (MICROWAVE PROVISION)
GREGORY, TEXAS

OFFICE of Chief Engr.
Houston, Texas
Drawing No. G-7017

Scale: 1/8"=1'-0"
Date: 3/16/67
Sheet 1 of 1

C15 D3